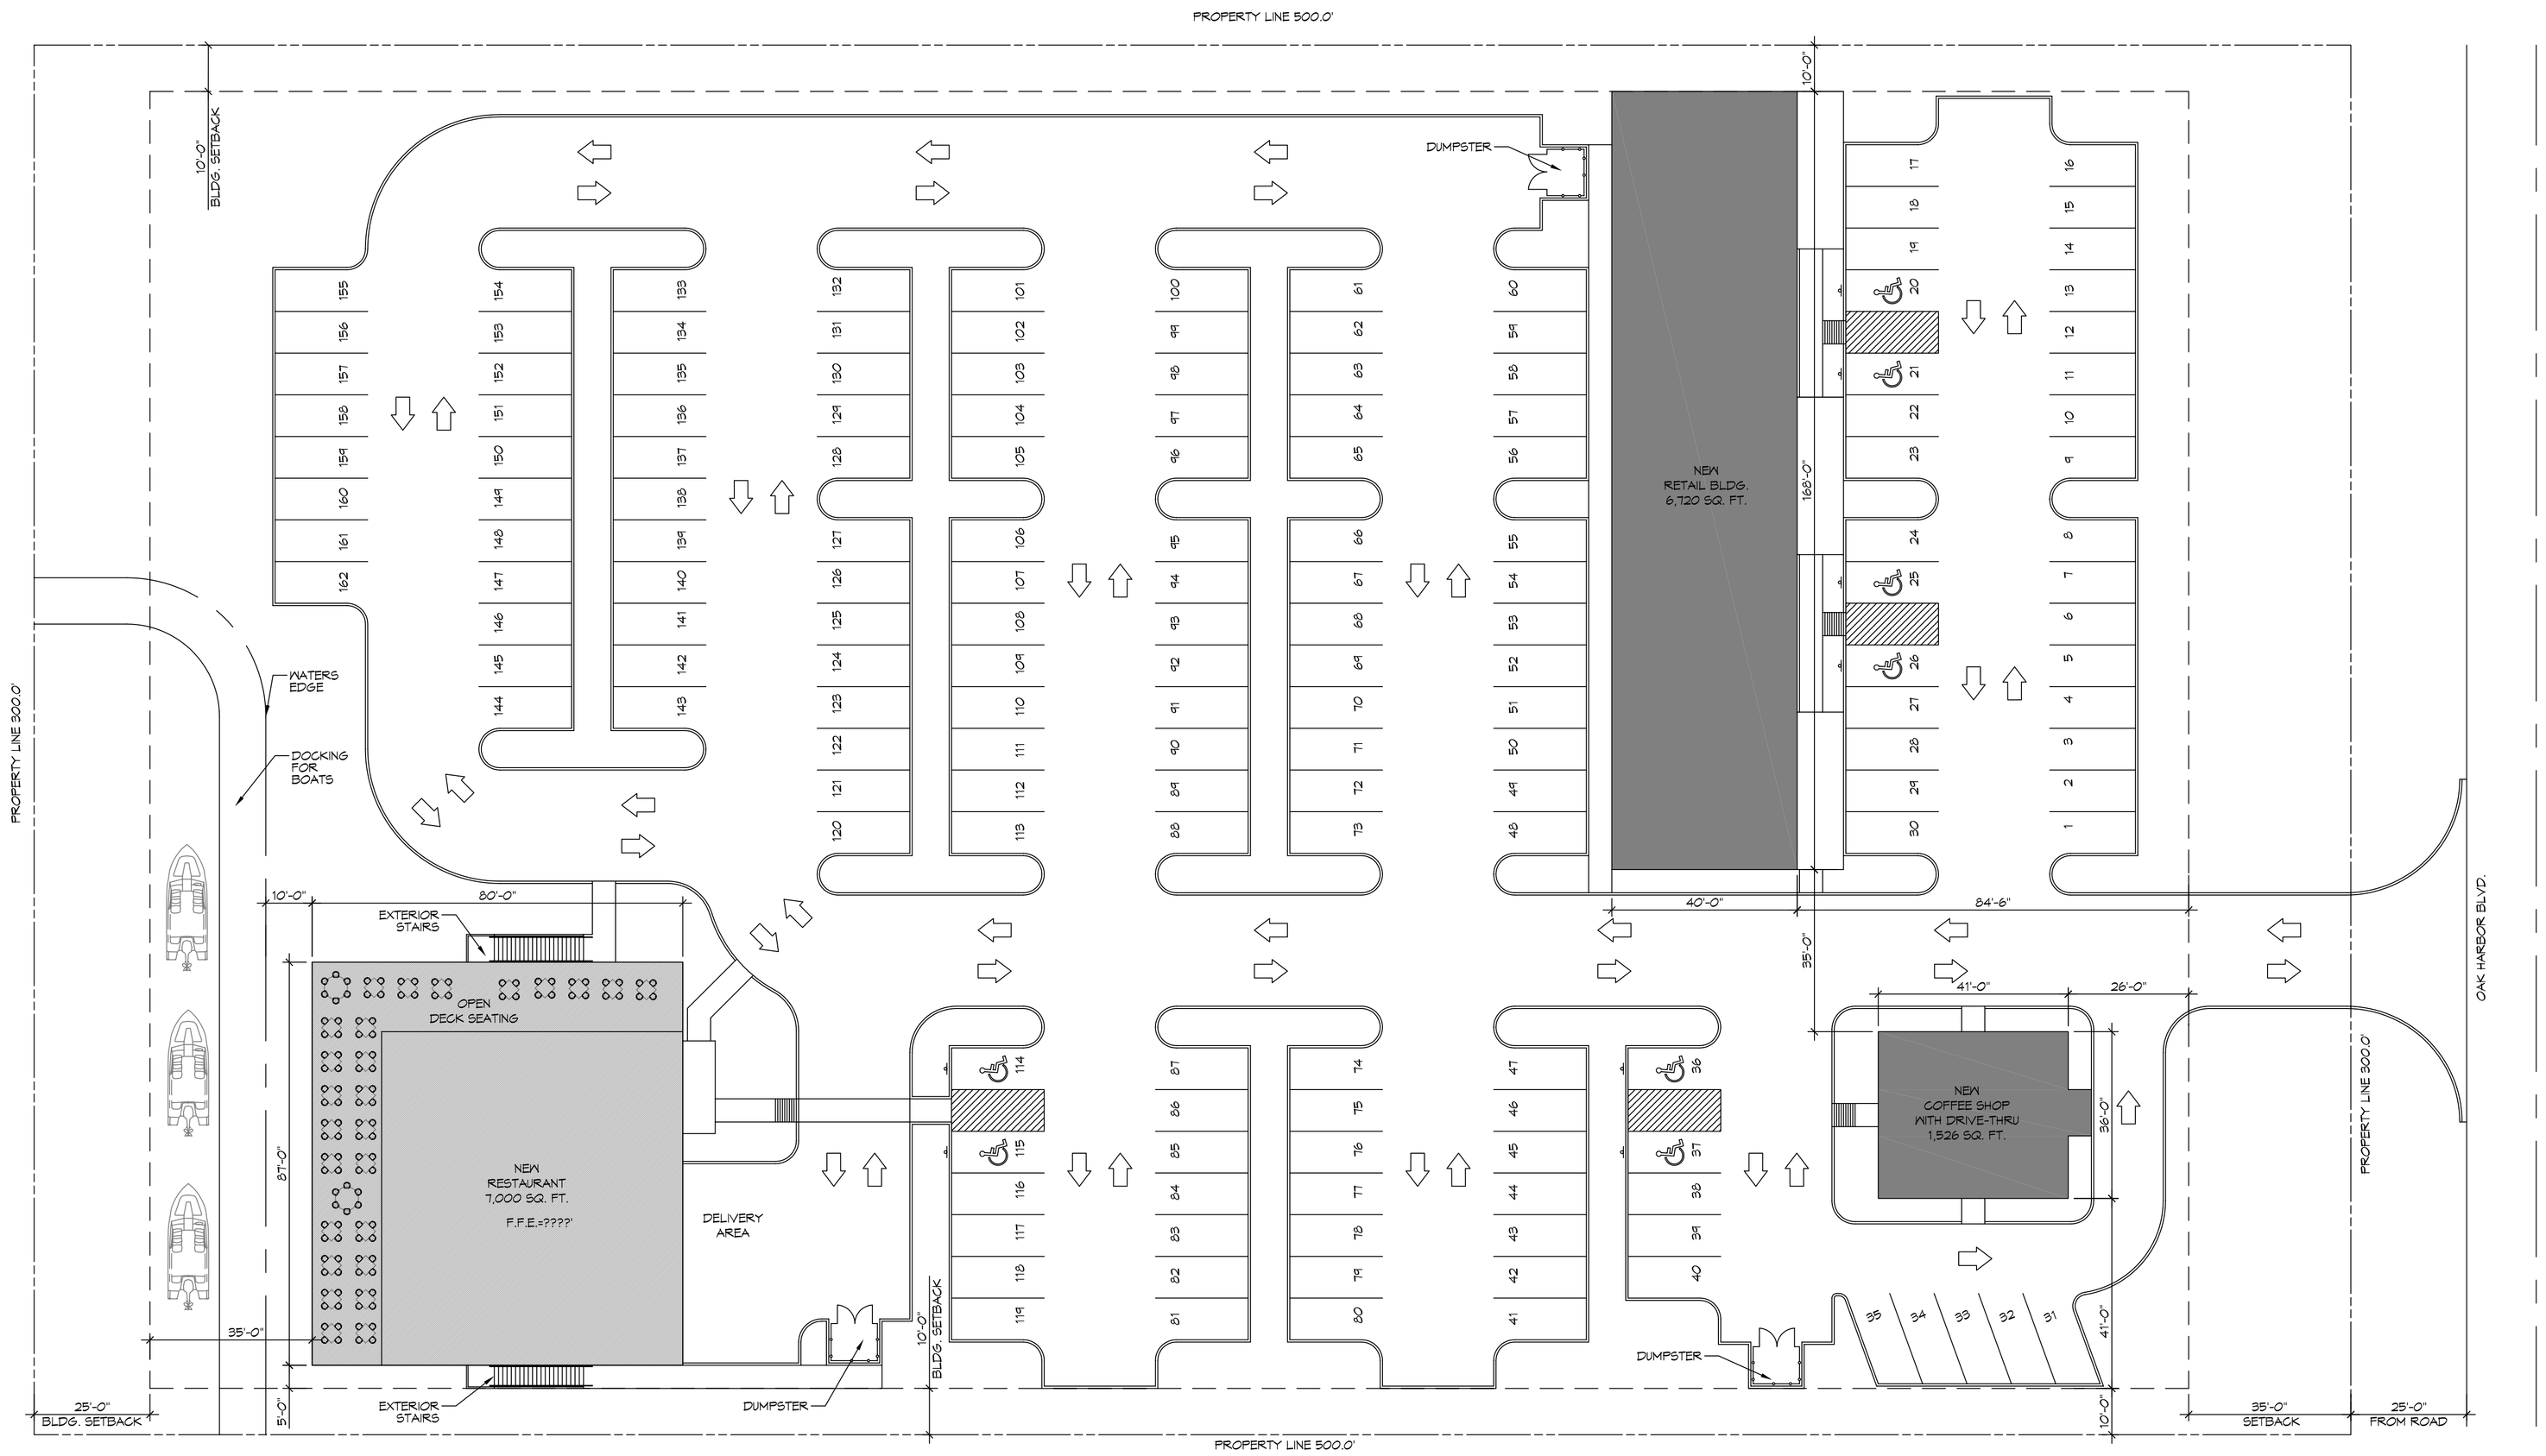


N

1 SITE PLAN
SCALE: 1"=20'-0"

DAMMON ENGINEERING, INC.
LOUISIANA & MISSISSIPPI


www.dammonengineering.com
info@dammonengineering.com
PH: 985.649.3832 F: 985.641.5950

Chief Engineer: Brian Mistich, PE
554 Old Spanish Trail
Slidell, LA 70458


REVISIONS

| # | DESCRIPTION | DATE |
|---|---|---|
| | | |

SEAL:

**PRELIMINARY NOT FOR CONSTRUCTION**

NEW RESTAURANT
EQUITY
Larry HAK SR.
SLIDELL, LA 70458

| | |
|---|---|
| JOB No: | - |
| DATE: | 07-26-2016 |
| DRAWN BY: | JTL |
| CHECKED BY: | BAM |


The above drawings and specifications, designs and arrangements represented thereby, are and shall remain the property of Dammon Engineering, Inc. and shall not be loaned, copied or disclosed to others, or used in connection with any work or project other than the specific project for which they have been prepared and developed without the written consent of Dammon Engineering, Inc. Visual contact with these drawings or specifications shall constitute conclusive evidence of acceptance of these restrictions.


SHEET TITLE:
SITE PLAN - SCHEME A

DRAWING NUMBER:

C101

SHEET No: 3 of -