


1 SITE PLAN
SCALE: 1" = 10'-0"

PONTCHARTRAIN BOULEVARD (U.S. HWY 11)

## LEGEND

- CREPE MYRTLE OR EQUAL
ALL CLASS "A" TREES, AT THE TIME OF PLANTING, SHALL HAVE A MINIMUM CALIPER OF AT LEAST ONE INCH (1") INCHES, MEASURED SIX (6") INCHES ABOVE THE ROOT BALL, AND A MINIMUM HEIGHT OF SIX FEET INSTALLED AND A MATURE HEIGHT OF TWENTY FEET AS PER THE CITY OF SLIDELL ZONING ORDNANCE.

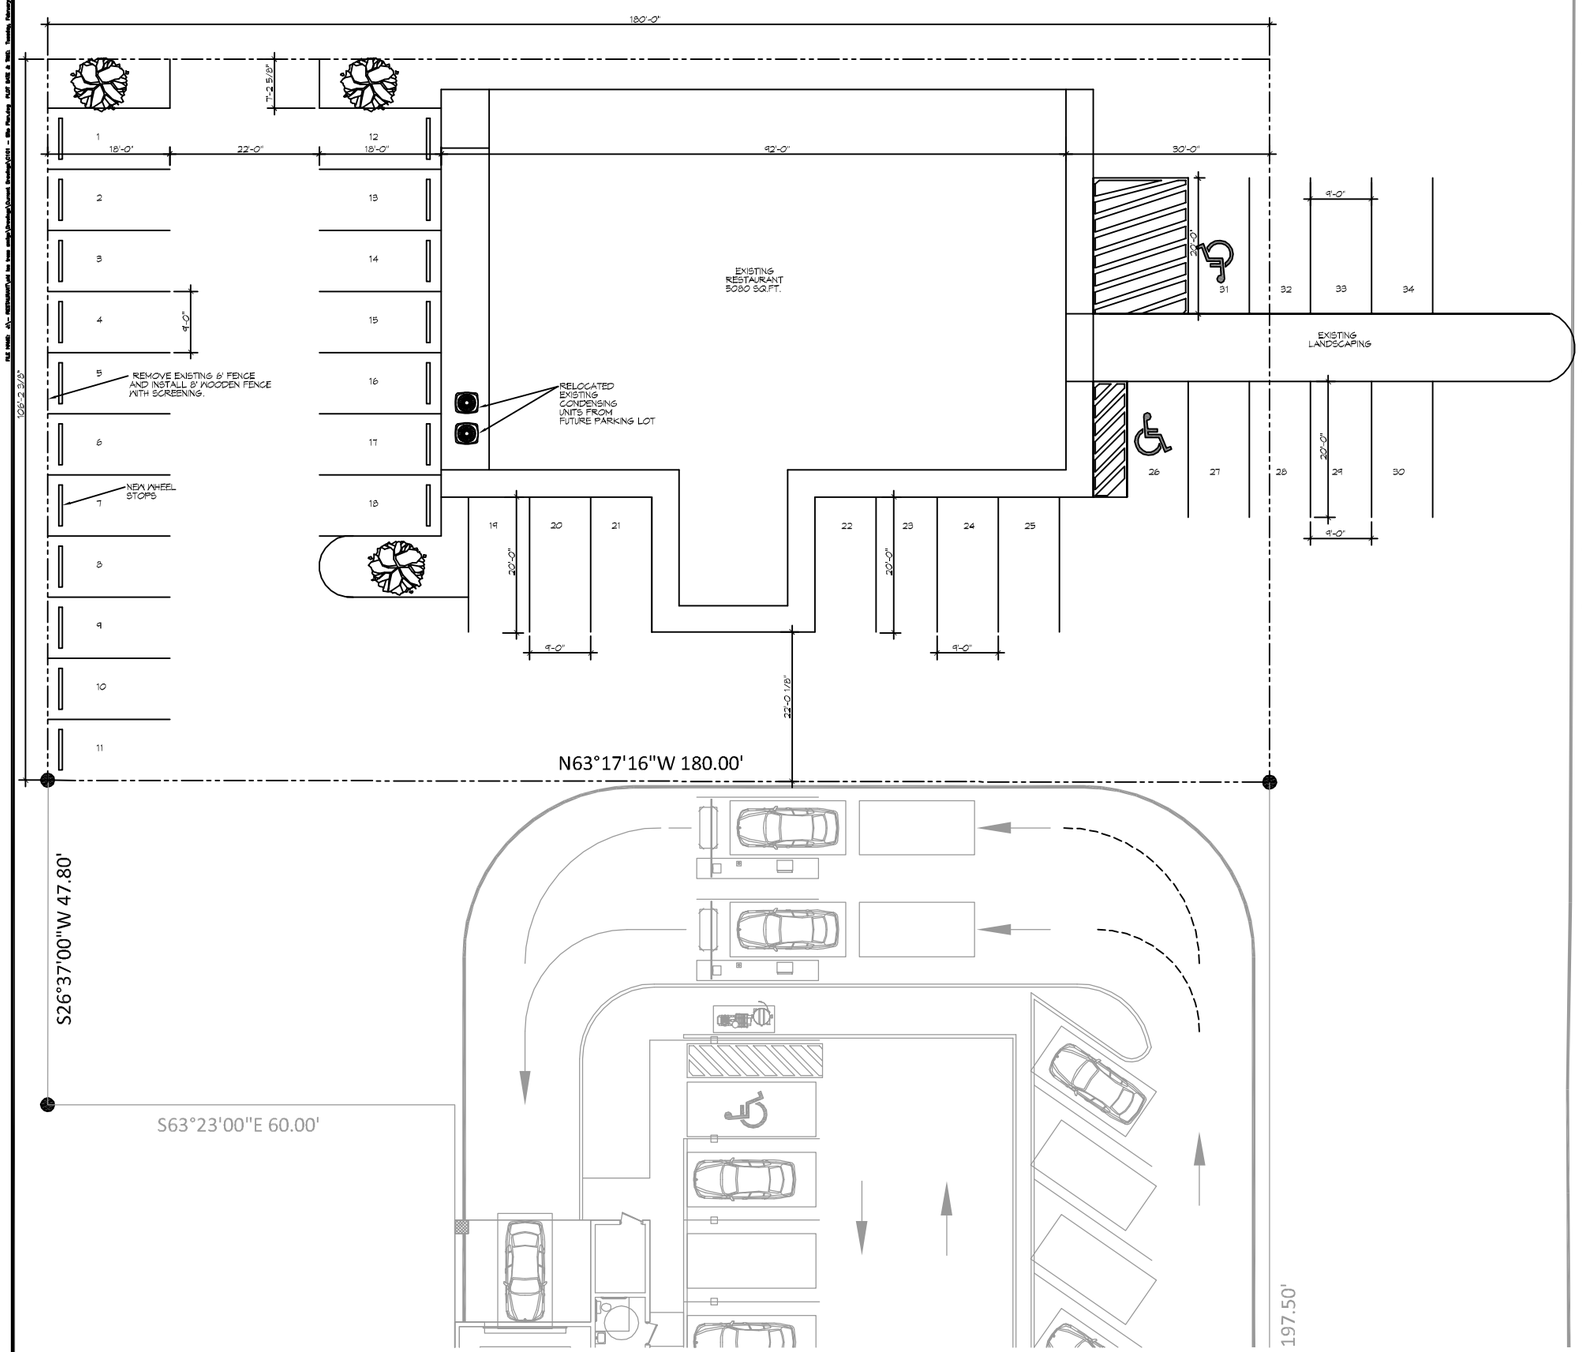


NOTE:
ALWAYS PLANT EQUAL TO OR 1" - 2" ABOVE GROUND.

A TYPICAL TREE PLANTING




2 FENCE DETAIL
SCALE: 3/4"=1'-0"

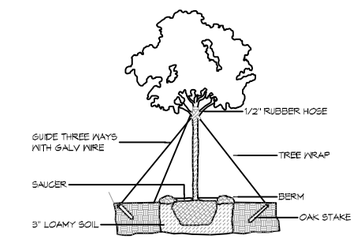


3 FENCE POST DETAIL
SCALE: 3/4"=1'-0"


DAMMON ENGINEERING, INC.
LOUISIANA & MISSISSIPPI
www.dammonengineering.com
info@dammonengineering.com
PH: 985.643.5832
Chief Engineer: Brian Mistich, PE
504 Old Spanish Trail
Slidell, LA 70458

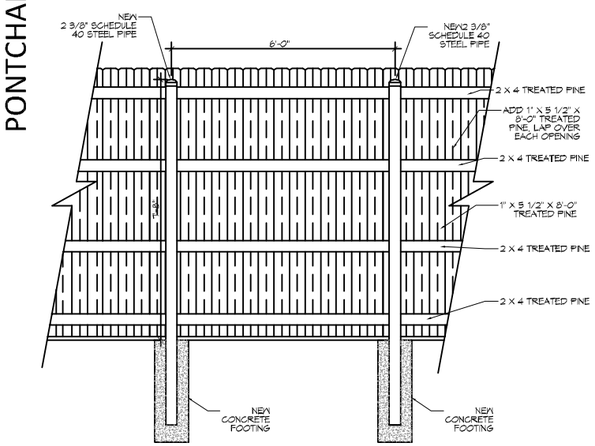
| # | DESCRIPTION | DATE |
|---|---|---|
| | | |

REVISIONS

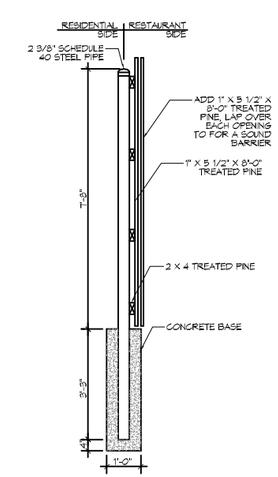SEAL:
STATE OF LOUISIANA
BRIAN A. MISTICH
License No. 30187
PROFESSIONAL ENGINEER

SITE LAYOUT
EXISTING RESTAURANT
9636 PONTCHARTRAIN DR
SLIDELL, LA 70458

JOB No: 2019 | DATE: 02-05-2019
DRAWN BY: CAD | CHECKED BY: BAM

SHEET TITLE:
SITE PLAN

DRAWING NUMBER:
C101

SHEET No: 1 of 1