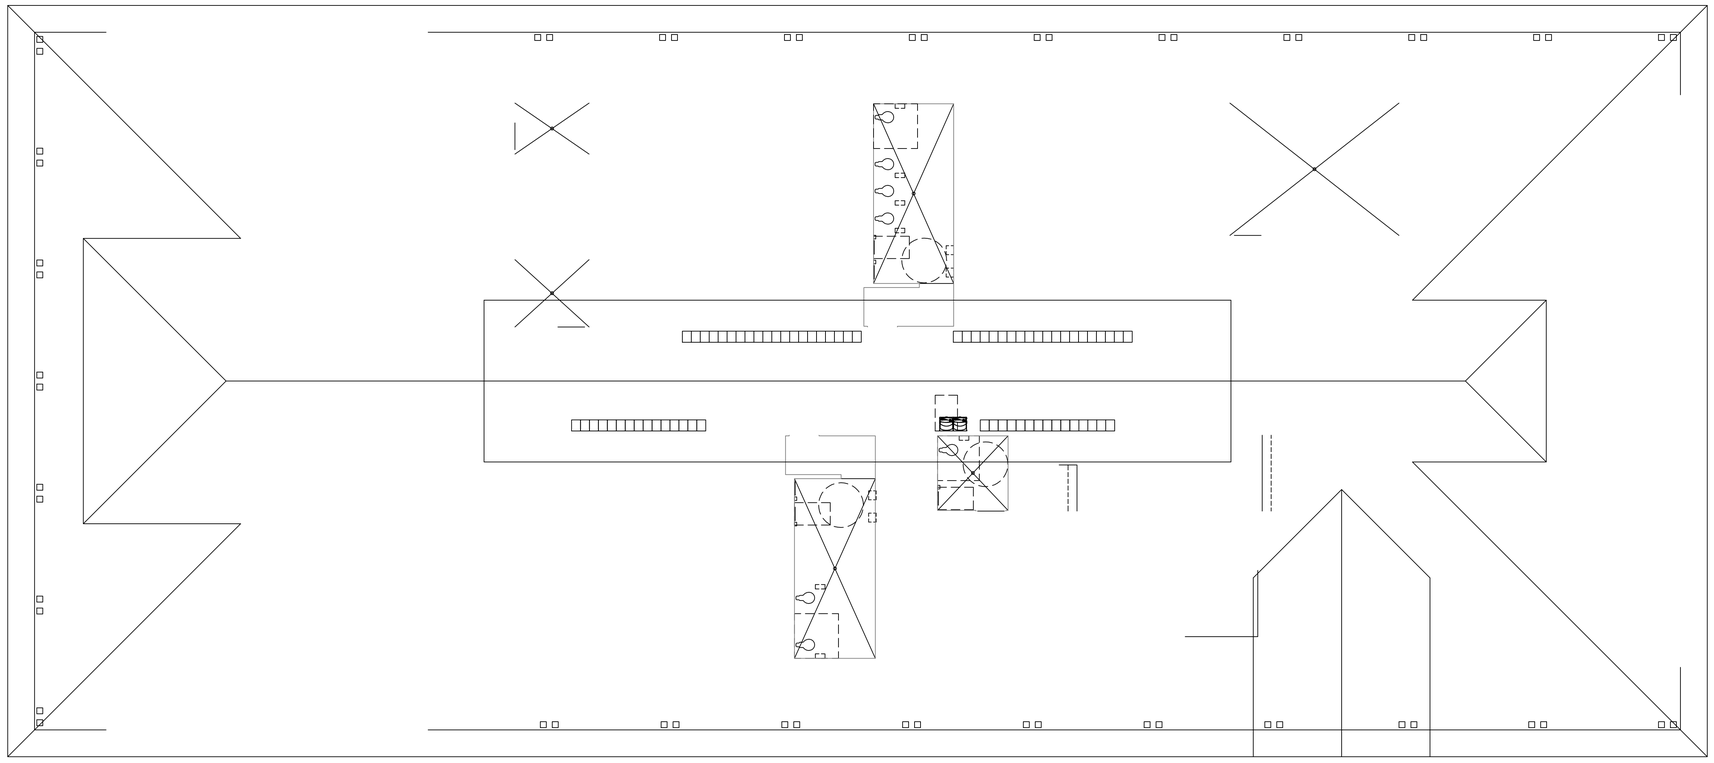

ROOF PLAN

SCALE 1/8" = 1'-0"

DAMMON ENGINEERING, INC.
LOUISIANA & MISSISSIPPI
Chief Engineer: Brian Mistich, PE
55 Cold Spring Trail
Slidell, LA 70458
www.dammonengineering.com
info@dammonengineering.com
PH: 985.649.9331

REVISIONS

#	DESCRIPTION	DATE

SEAL:

[PROJECT DESCRIPTION]

CHRIST EPISCOPAL CLASSROOM

[PROJECT ADDRESS]

JOB No:	[#####]
DATE:	[DATE]
DRAWN BY:	
CHECKED BY:	

These drawings and specifications are the property of and are proprietary to Dammon Engineering, Inc. and are not to be used for any purpose other than the specific project for which they were prepared and delivered. Reproduction or publication of these drawings and specifications, in whole or in part, or any use of them for any purpose other than the specific project for which they were prepared and delivered, without written consent of Dammon Engineering, Inc. is prohibited. Title to these drawings and specifications remains in Dammon Engineering, Inc.

SHEET TITLE:

DRAWING NUMBER:

SHEET No: of #

FILE NAME: J:\- Schools Projects\373 - Christ Episcopal - New Classroom Bldg - McMain\Drawings\Current Drawings\c-plan.dwg PLOT DATE & TIME: Friday, April 5, 2019 8:54:C