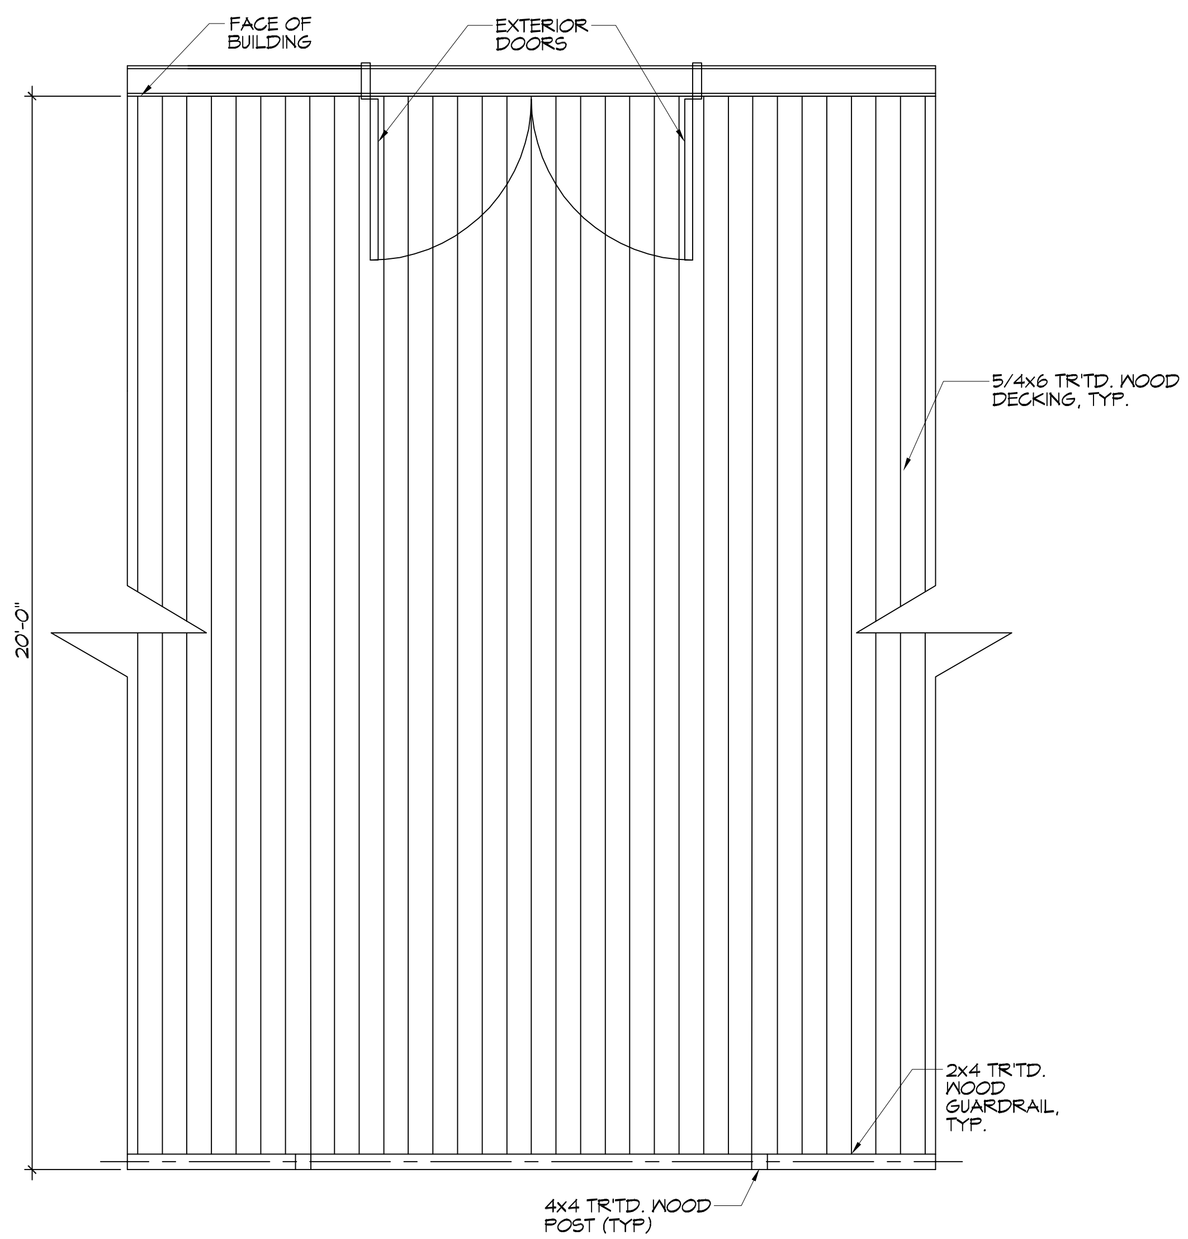

23 PORCH PLAN
SCALE: 1/2"=1'-0"
PARTIAL PORCH PLAN

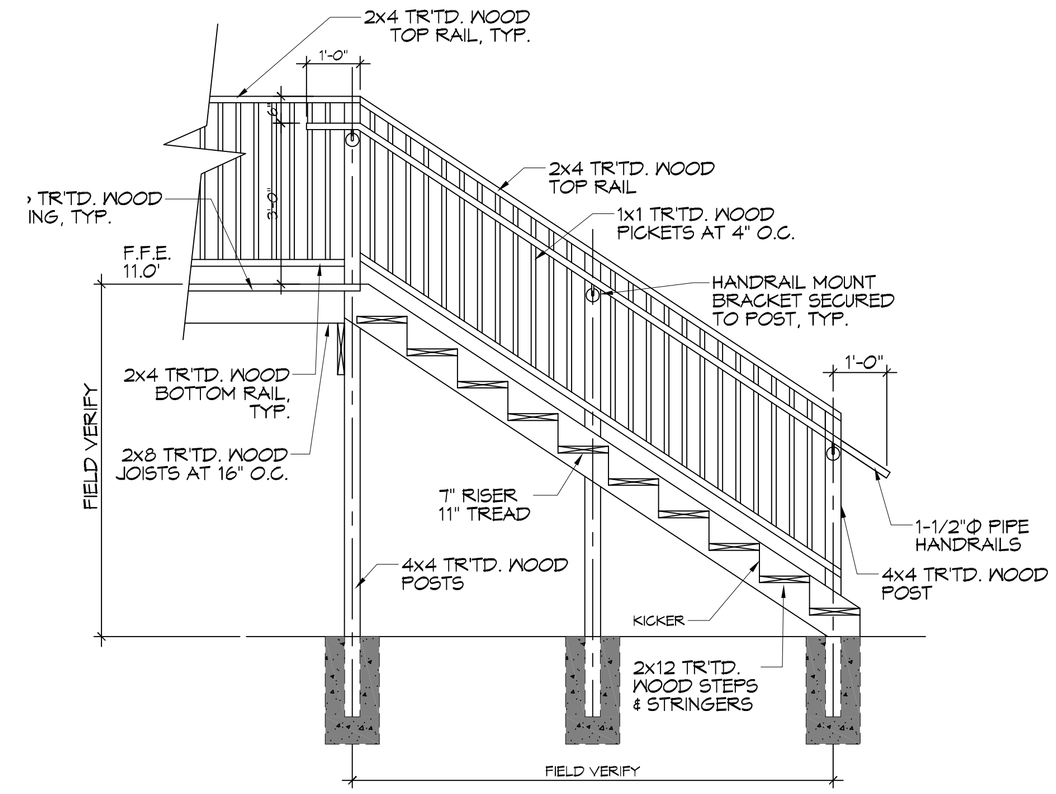

D A102|A103 TYP. STAIR SECTION
SCALE: 1/2" = 1'-0"

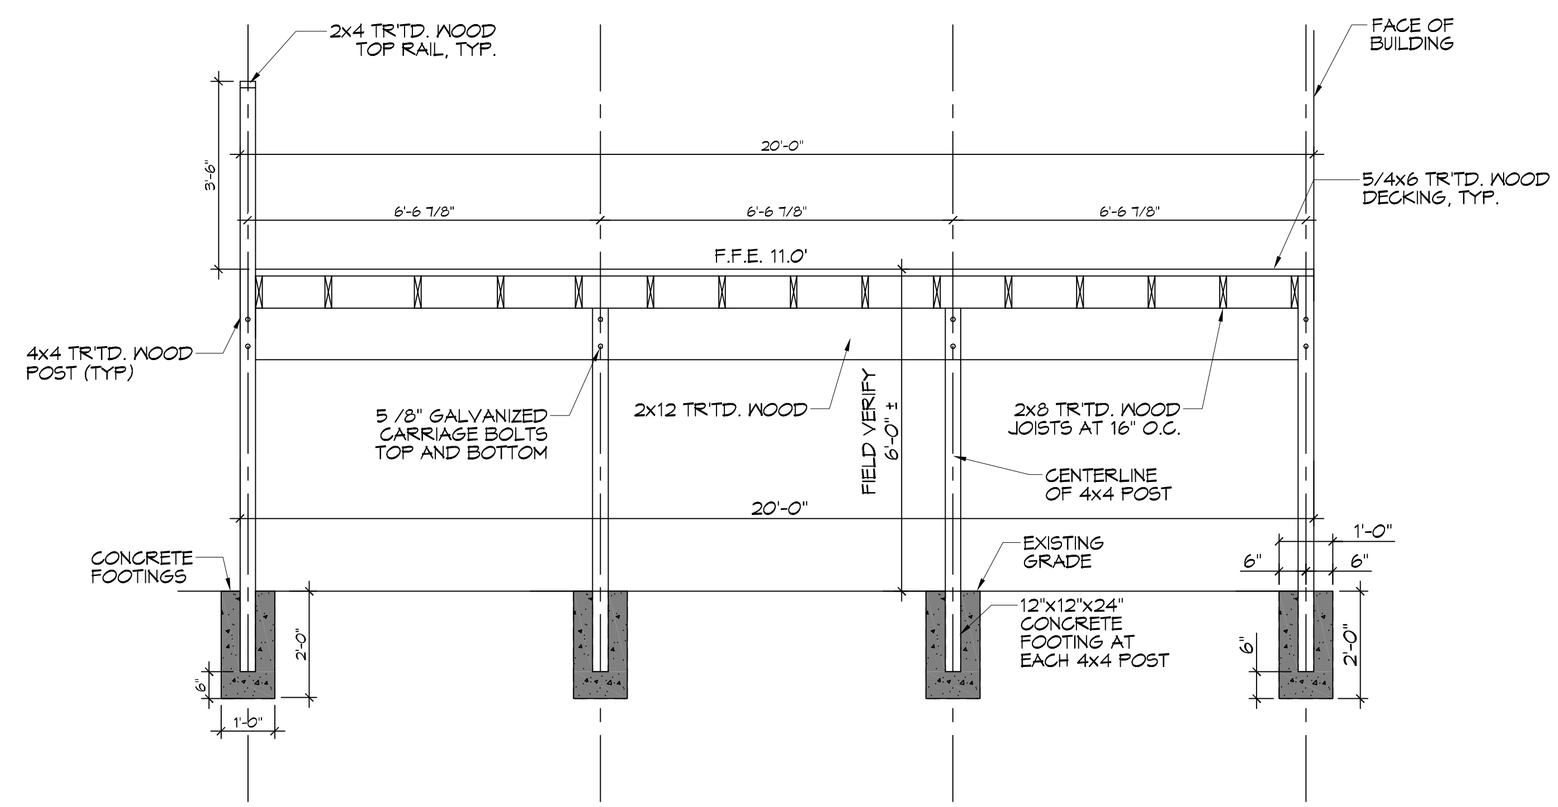

E A102|A103 PORCH SECTION
SCALE: 1/2" = 1'-0"
PORCH FRAMING

DAMMON ENGINEERING, INC.
LOUISIANA & MISSISSIPPI
www.dammonengineering.com
info@dammonengineering.com
PH: 985.649.3832 F: 985.641.5950
Chief Engineer: Brian Mistich, PE
554 Old Spanish Trail
Slidell, LA 70458

REVISIONS

#	DESCRIPTION	DATE

LAKESIDE CHRISTIAN ACADEMY
1000 CANULETTE RD.
SLIDELL, LA. 70458

JOB No: 2440 DATE: 06-10-2021
DRAWN BY: RLD CHECKED BY: JAS

THE DRAWINGS AND SPECIFICATIONS, INCLUDING ELECTRONIC FORMS, AS AN INSTRUMENT OF SERVICE, ARE AND SHALL REMAIN THE PROPERTY OF DAMMON ENGINEERING, INC. THE REPRODUCTION, ALTERATION OR REPUBLICATION OF THESE DRAWINGS AND SPECIFICATIONS WITHOUT THE WRITTEN CONSENT OF DAMMON ENGINEERING, INC. IS PROHIBITED. ANY REPRODUCTION, ALTERATION OR REPUBLICATION WITHOUT THE WRITTEN CONSENT OF DAMMON ENGINEERING, INC. SHALL BE AT THE USER'S SOLE RISK AND WITHOUT LIABILITY OR LEGAL EXPOSURE TO DAMMON ENGINEERING, INC.

SHEET TITLE:
PORCHES & STAIRS - PLANS & DETAILS

DRAWING NUMBER:
A103

SHEET No: 8 of 11