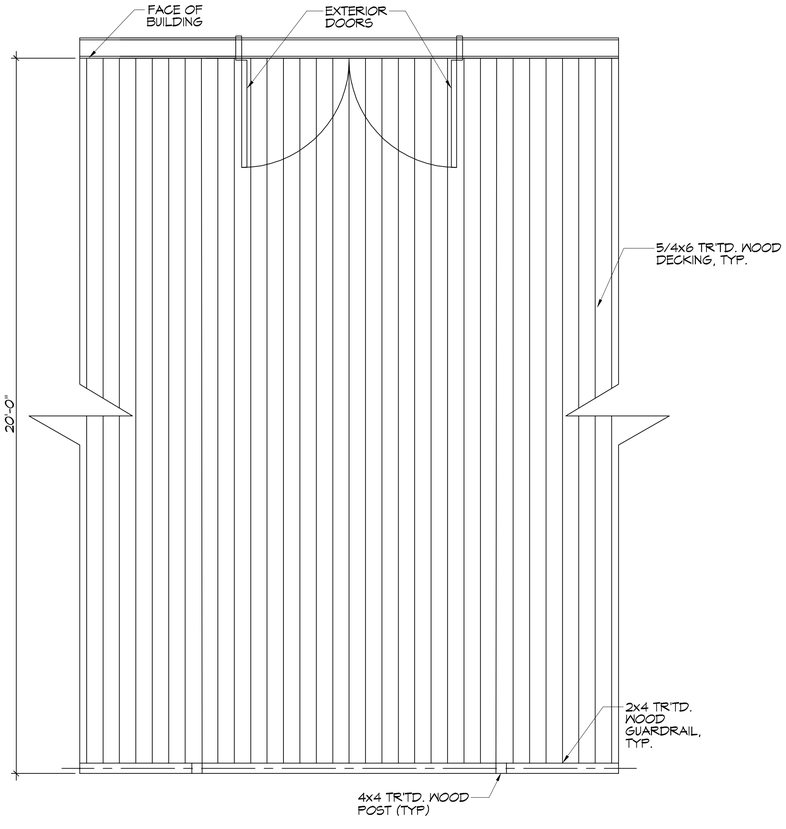

23 PARTIAL PORCH PLAN

SCALE: 1/2"=1'-0"

PARTIAL PORCH PLAN

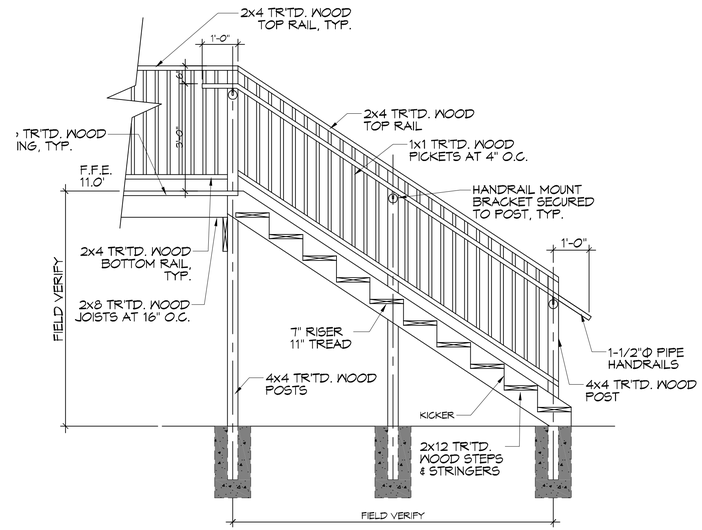

D TYP. STAIR SECTION

A102|A103

SCALE: 1/2" = 1'-0"

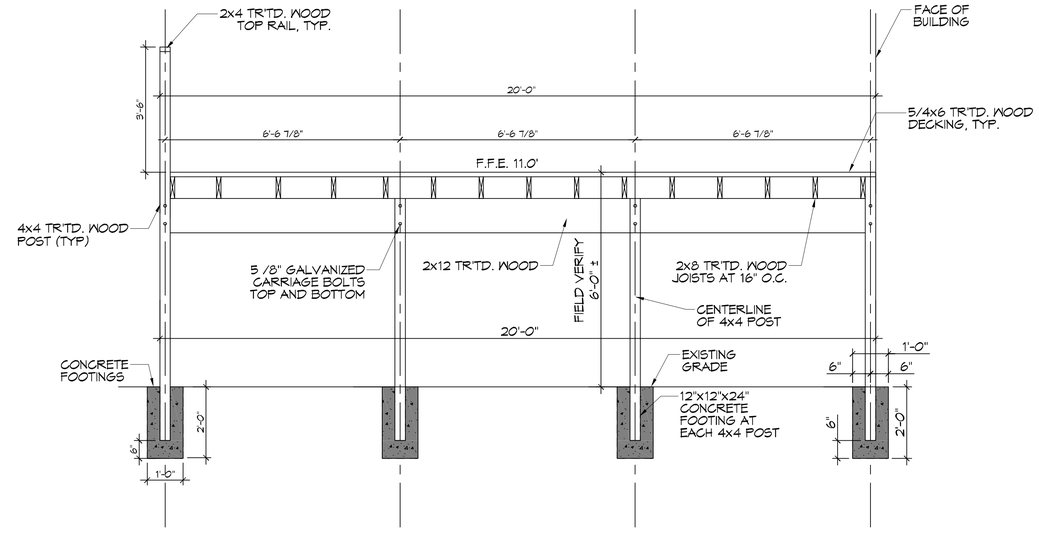

E PORCH SECTION

A102|A103

SCALE: 1/2" = 1'-0"

PORCH FRAMING

DAMMON ENGINEERING, INC.
LOUISIANA & MISSISSIPPI
www.dammonengineering.com
Info@dammonengineering.com
PH: 985.649.3832 F: 985.641.5990
Chief Engineer: Brian Mistich, PE
554 Old Spanish Trail
Slidell, LA 70458

REVISIONS

#	DESCRIPTION	DATE

STATE OF LOUISIANA
BRIAN A. MISTICH
License No. 30187
PROFESSIONAL ENGINEER

LAKESIDE CHRISTIAN ACADEMY
1000 CANULETTE RD.
SLIDELL, LA 70458

JOB No:	DRAWN BY:	CHECKED BY:	DATE:
2440	RLD	JAS	07-15-2021

The plans, drawings and specifications, and rights in the architectural/structural designs and arrangements indicated thereon, are and shall remain the property of Dammon Engineering, Inc. and are not to be used in whole or in part for any purpose whatsoever without the written permission of Dammon Engineering, Inc. Visual contact with these plans shall constitute prima facie evidence of the acceptance of these restrictions.

SHEET TITLE:
PORCHES & STAIRS - PLANS & DETAILS

DRAWING NUMBER:
A103

SHEET No: 8 of 11