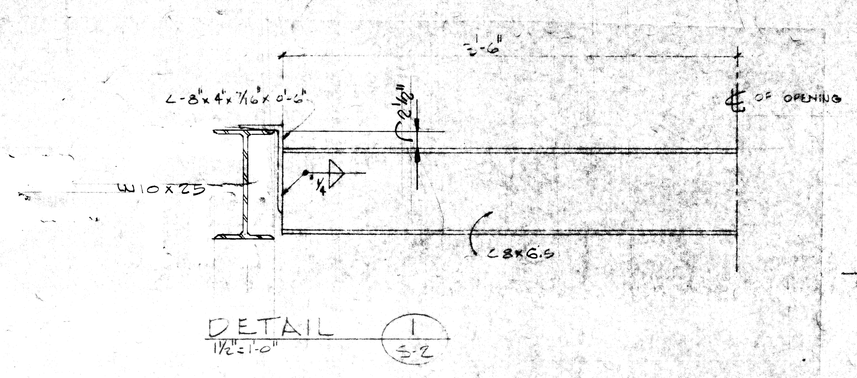


* SEE SHEET M-1 FOR A/C UNITS SUPPORT DETAIL.

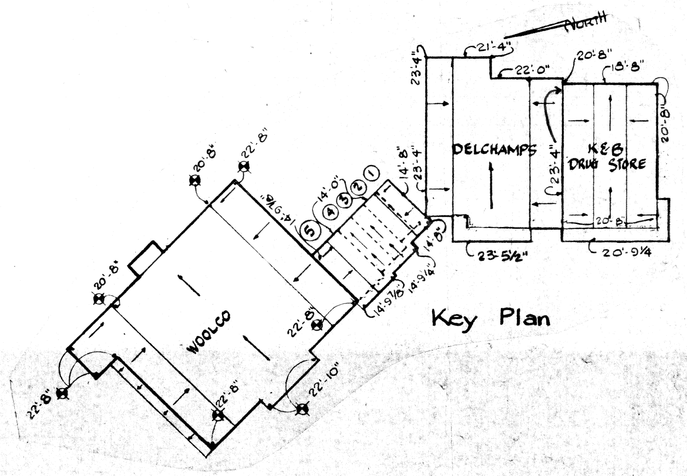


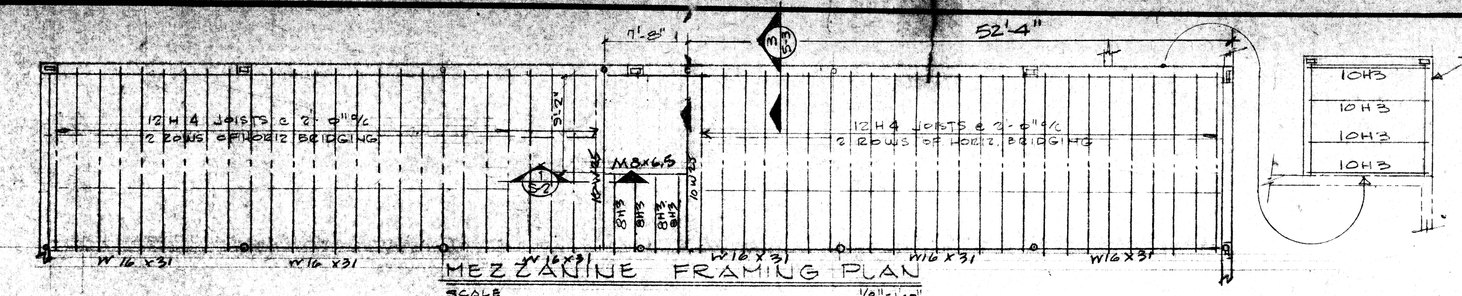


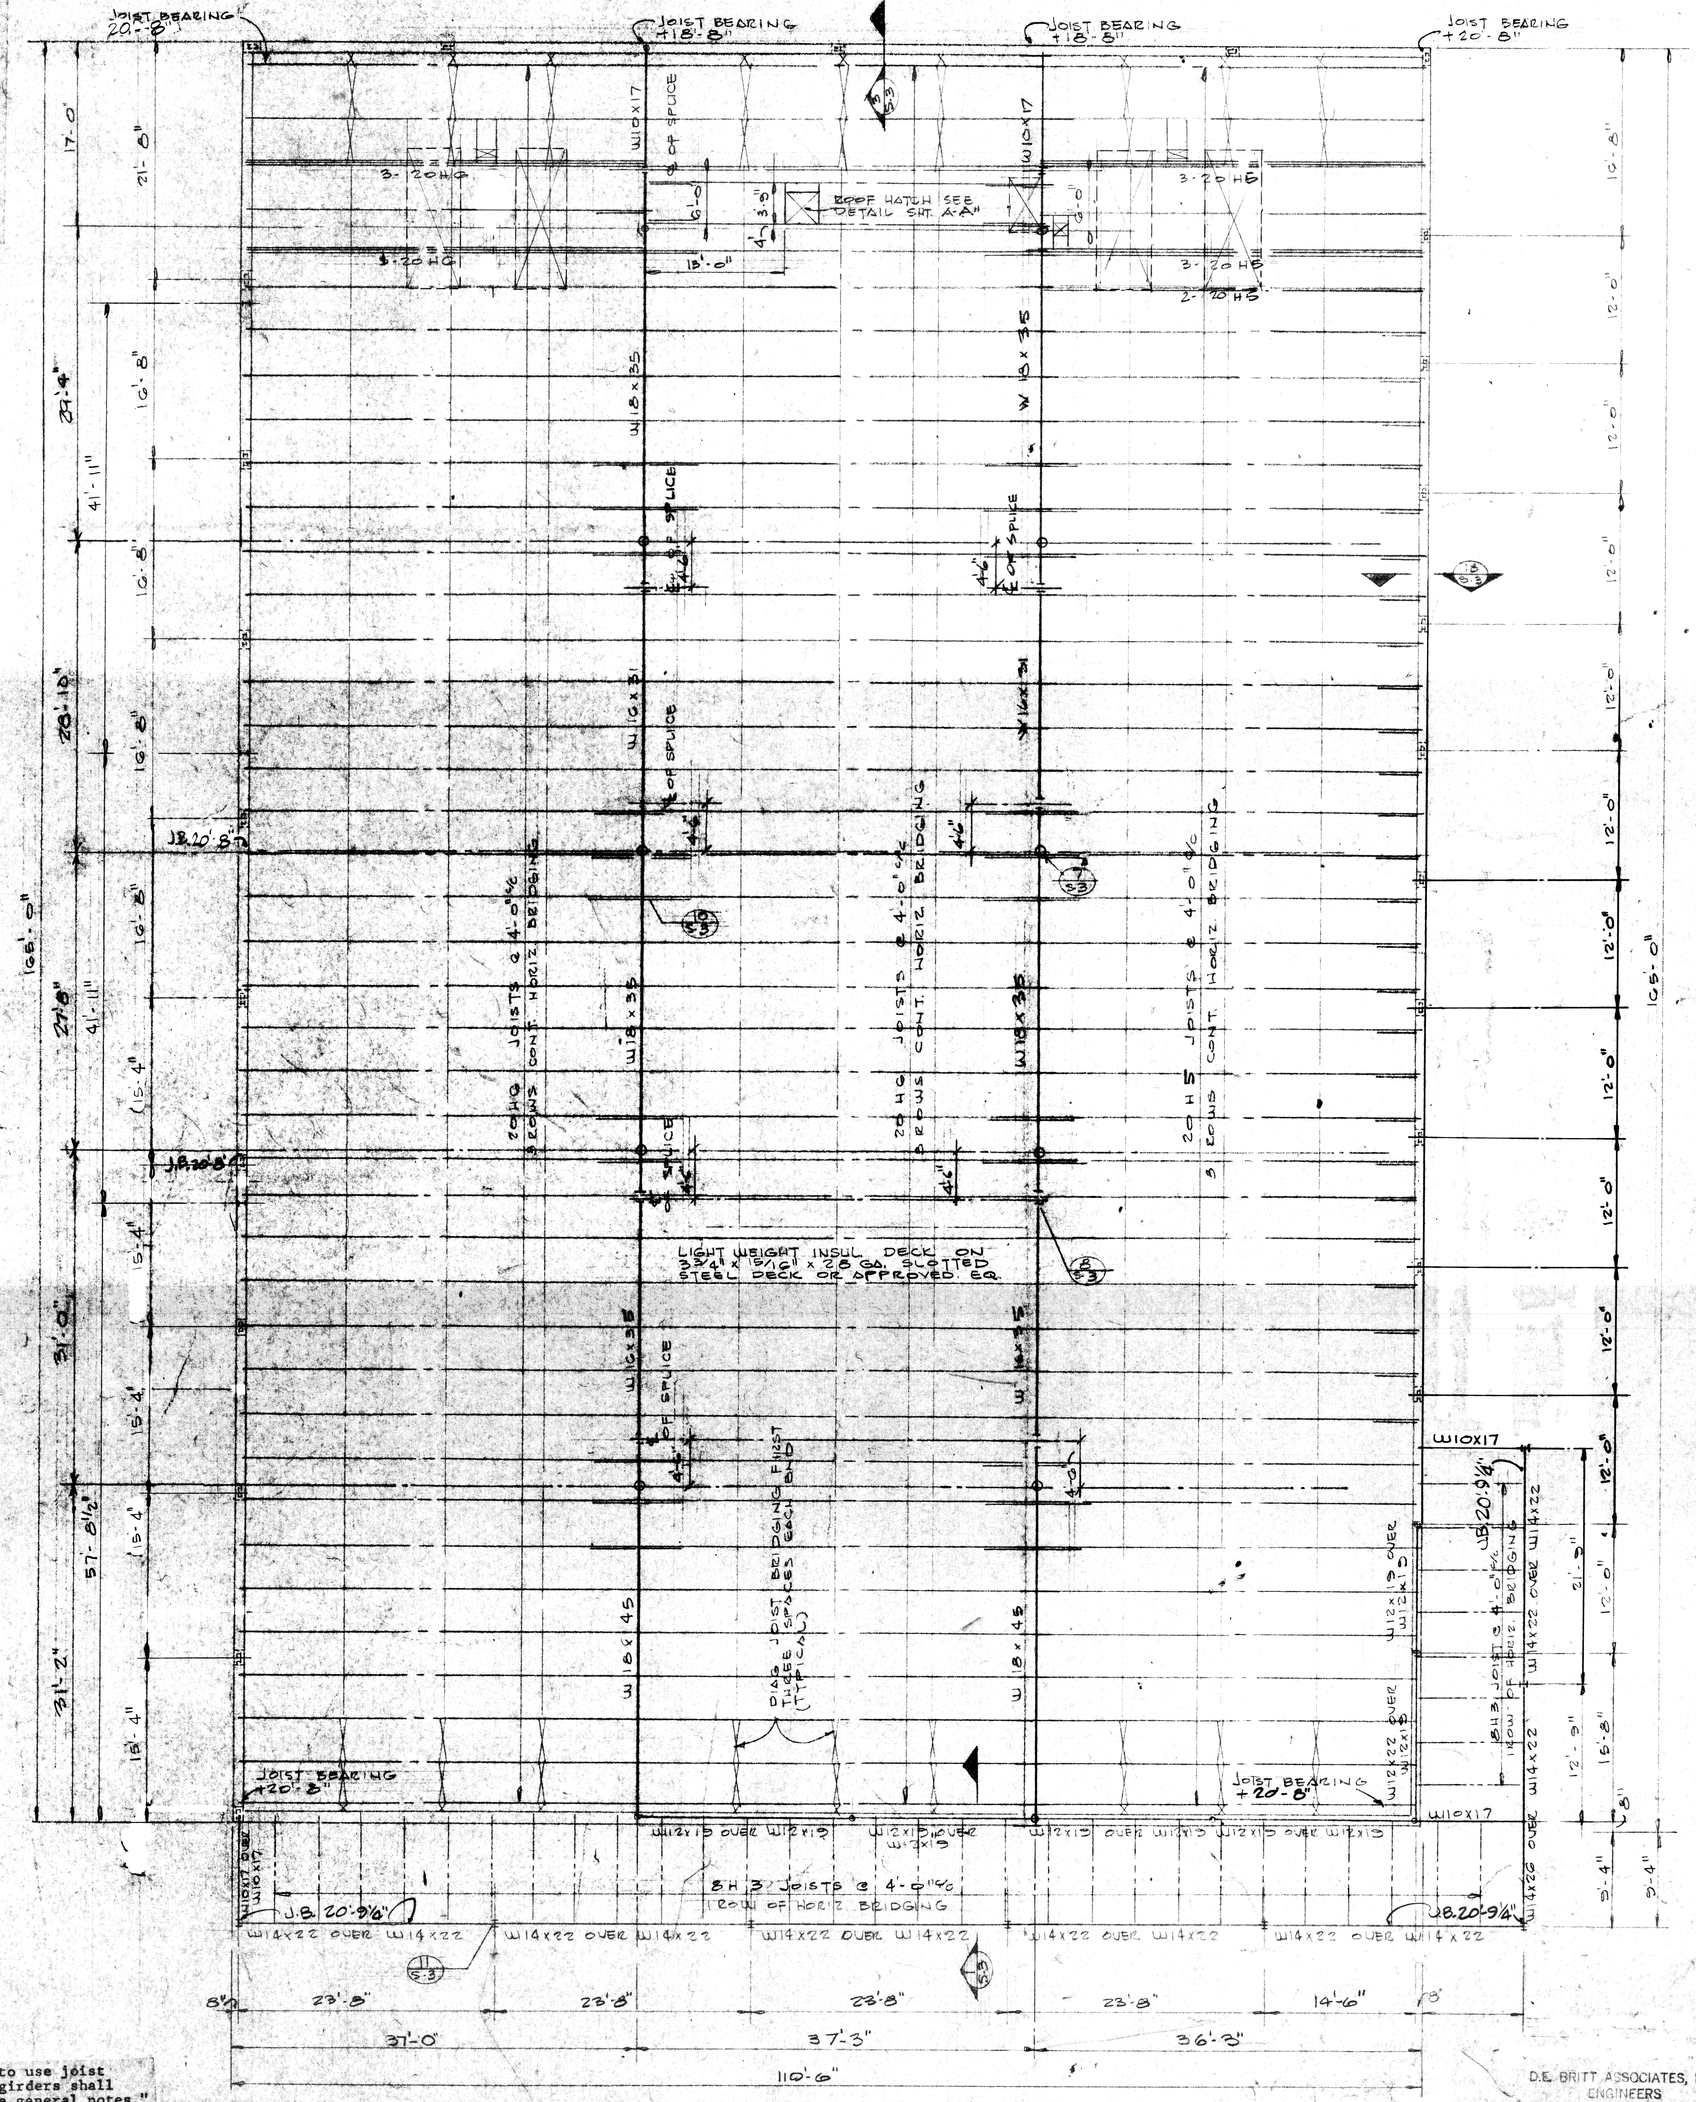


"The contractor shall submit an alternate price to use joist girders in lieu of the roof framing. The joist girders shall be designed to support the loads set forth in the general notes."

D.E. BRITT ASSOCIATES, INC.
ENGINEERS
433 BEL AIR BOULEVARD, SUITE J
MOBILE, ALABAMA

FILE NO 796

JOB NO. 40-79
DATE 2/3/80

STATE OF LOUISIANA
RUSSELL LACY
REGISTERED PROFESSIONAL ENGINEER
IN CIVIL ENGINEERING

CHARLES A. CLINE A.I.A.
ARCHITECT
P.O. BOX 15006 MONTGOMERY, ALABAMA 36111

Covington

K&B DRUGS

SHEET NO. S-2 OF 3

ROOF FRAMING PLAN

designed
drawn
checked

SEQ. 75
OF 88