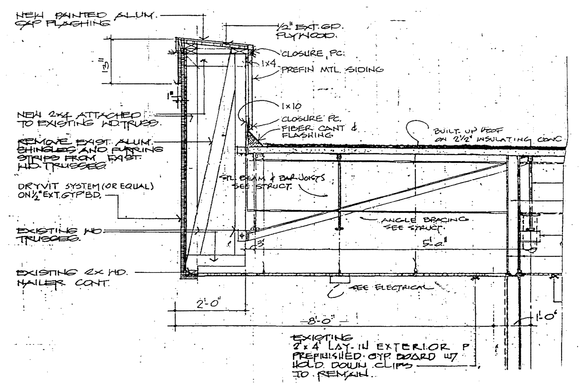

4/A1 SECTION AT EXISTING MISC SHOPS

K&B SPECIAL CONDITIONS

1. CONTRACTORS PERFORMING WORK SHALL DO WORK SO AS NOT TO INTERFERE WITH STORE OPERATIONS AND SHALL NOT ENDANGER STORE CUSTOMERS AND PERSONNEL.
2. SUPPORTS FOR THE K&B SIGN MUST MEET K&B APPROVAL.
3. GENERAL CONTRACTOR TO BE RESPONSIBLE FOR ALL COSTS TO REMOVE, STORE AND REPLACE K&B SIGNS.

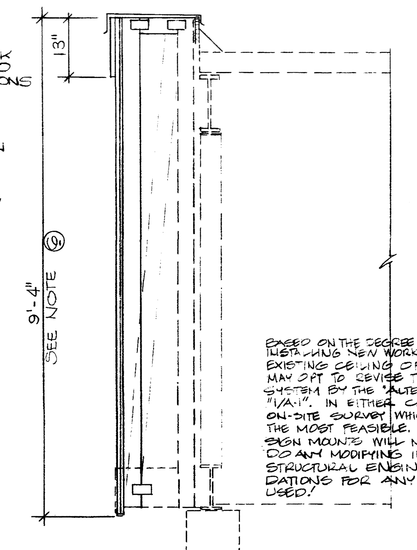

BASED ON THE DEGREE OF DIFFICULTY OF INSTALLING NEW WORK ABUTTING THE EXISTING BEING OF THE CANOPY CONTRACTOR MAY OPT TO REVISE THE MANSARD/TRUSS SYSTEM BY THE "ALTERNATE" TO SECTION "1/A1". IN EITHER CASE CONFIRM BY AN ON-SITE SURVEY WHICH METHOD WILL BE THE MOST FEASIBLE. ALSO CONFIRM IF SIGN MOUNTS WILL NEED MODIFYING AND DO ANY MODIFYING IN ACCORDANCE WITH STRUCTURAL ENGINEER'S RECOMMENDATIONS FOR ANY SYSTEM BEING USED!

NOTE: DELETION OF EXISTING MATERIALS AND INSTALLATION OF NEW AS SHOWN ABOVE SIMILAR IN ALL RESPECTS TO THAT SHOWN IN SECTION "1/A1".

ALTERNATE to SECTION "1/A1"

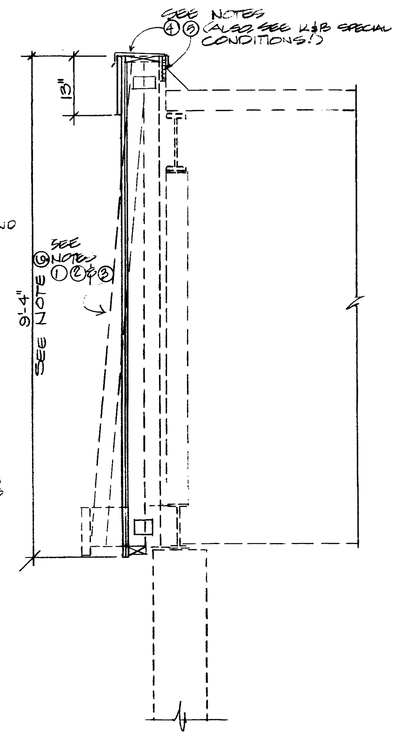

REFERENCE NOTES:

1. REMOVE EXISTING MASONRY MATERIAL AND FASCIA STRIPS FROM EXISTING WOOD TRUSSES.
2. INSTALL DRYVIT (OR EQ.) OVER EXT. GYP. BD.
3. NEW 2x FRAMING ONTO EXISTING WOOD TRUSSES.
4. NEW PAINTED ALUM. CAP FLASHING.
5. 1/2" THICK EXTERIOR GRADE PLYWOOD.
6. ON SITE CONDITIONS MAY DICTATE THAT AN ALTERNATE METHOD BE USED RATHER THAN THAT WHICH IS IMPLIED BY DETAILS GIVEN IN THIS ADDENDUM. AN ON-SITE SURVEY SHALL BE REQUIRED TO MAKE FINAL DETERMINATIONS; THE ARCHITECT SHALL BE CONSULTED IF ALTERNATE METHODS ARE REQUIRED!

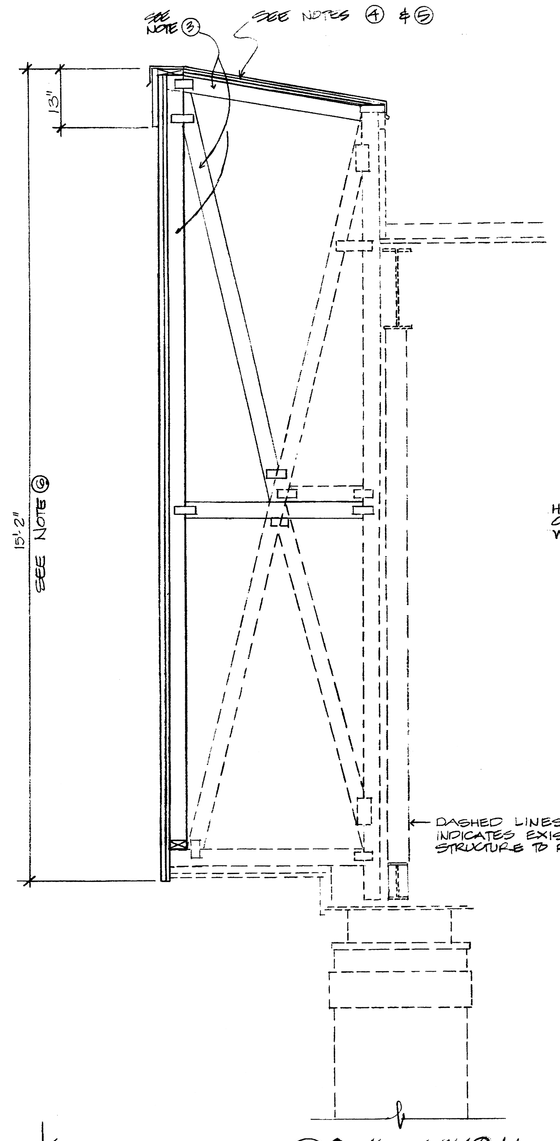

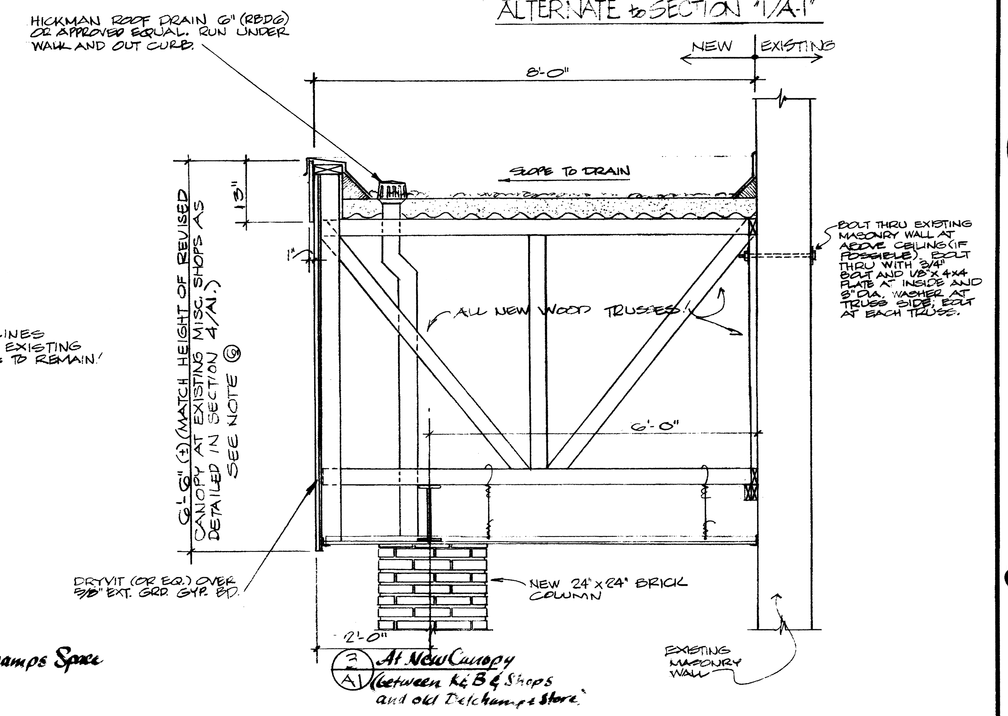

2/A1 At New Canopy between K&B Shops and old Dekhamps Store.

1/A1 Section at X6B

2/A1 Section at Old Dekhamps Space

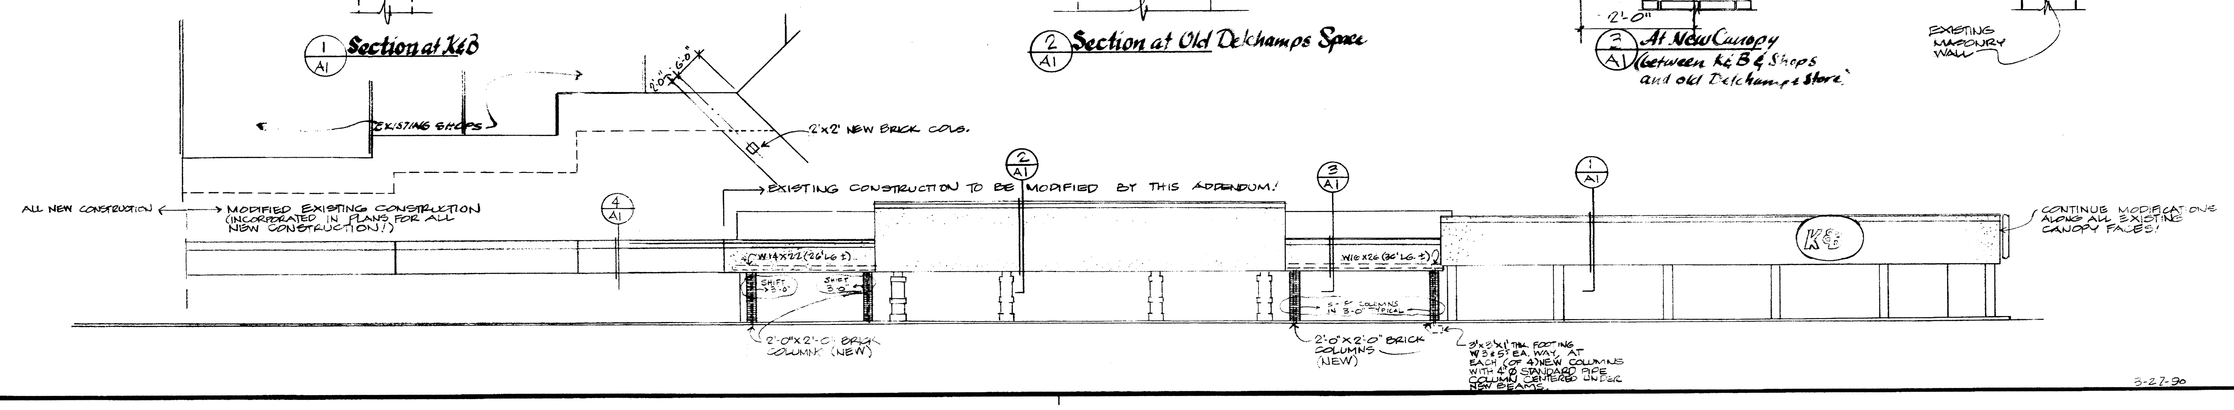

3-27-90

charles a. cline ARCHITECT

PROFESSIONAL CORPORATION

P.O. BOX 1588 MANDEVILLE, LOUISIANA 70471

St. Tammany Square
Covington, Louisiana

SEQ. 1 OF 1