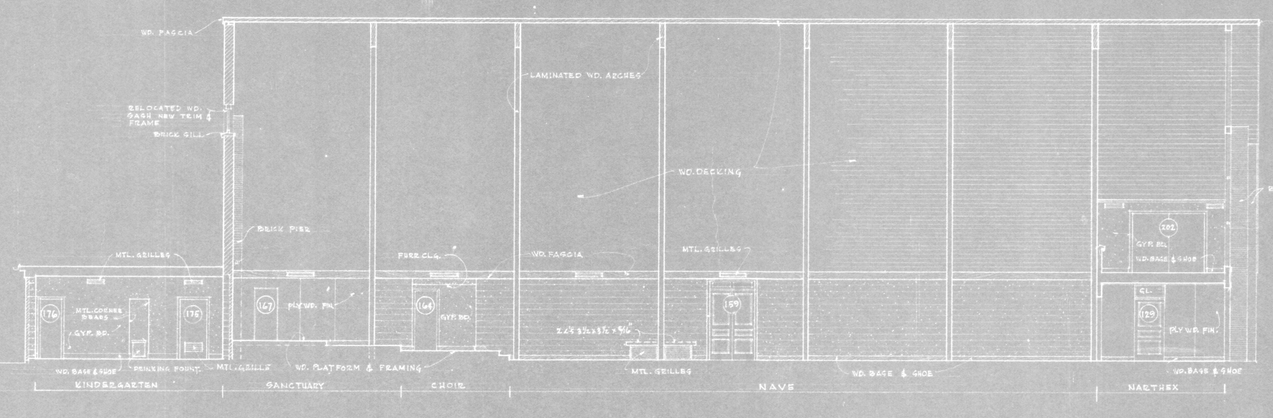

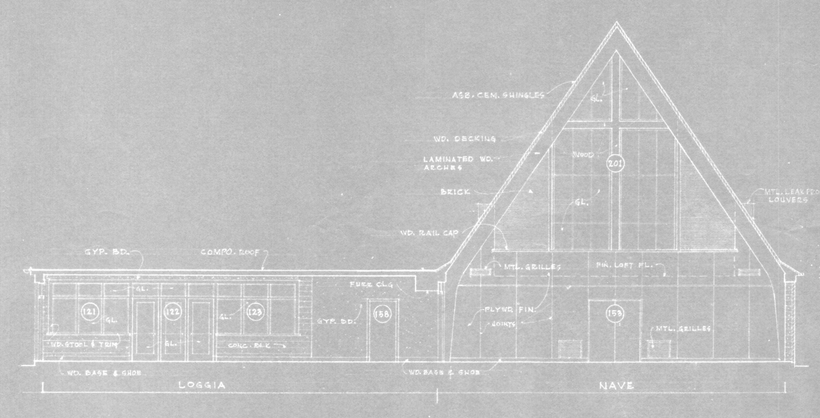

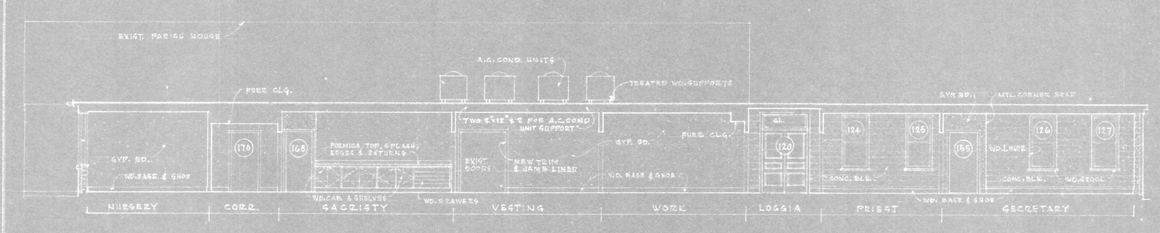

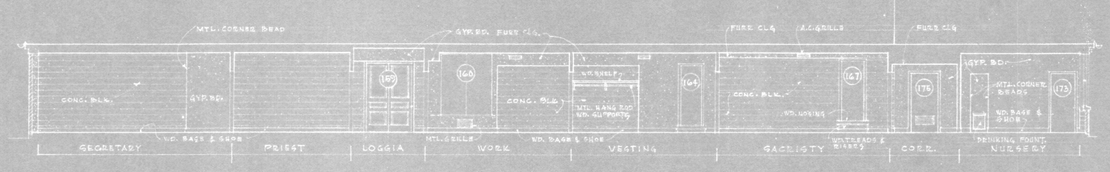

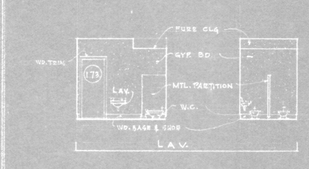

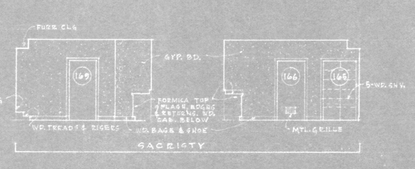

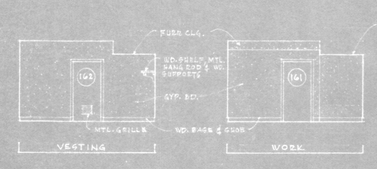

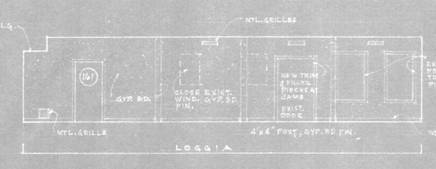

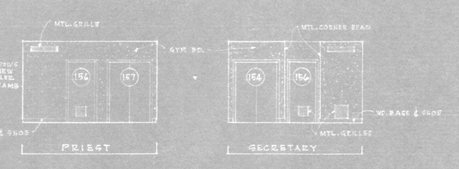

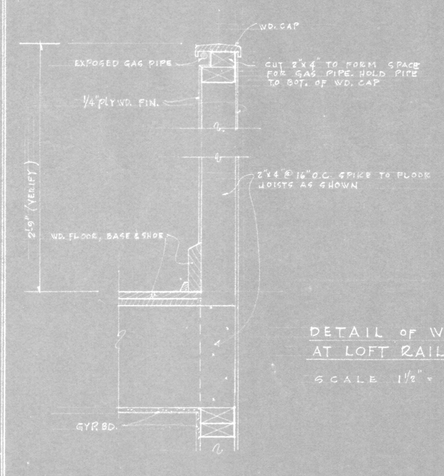

DETAIL OF WOOD RAIL CAP AT LOFT RAILING

SCALE 1 1/2" = 1'-0"

CHURCH BUILDING FOR
CHRIST EPISCOPAL CHURCH
GLIDELL, LOUISIANA

FRERET AND WOLF - ARCHITECTS
910 CHARTRES ST. NEW ORLEANS, LA.

COMM No. 885
DATE: 22 APRIL 1965
REVISED:
SHEET No. A-3 OF 4