# SCHEDULE OF OPENINGS

| OPG. NO. | MAS. OPG. | SIZE | DESCRIPTION |
|---|---|---|---|
| EXTERIOR | | | |
| 101 | [illegible] WIDE | 7'-8 3/8" x 13'-3 1/2" | PR. OF WD. PANELED DOORS - 3'-0" x 7'-8 1/4" x 1 3/4" EA., W/ DEACTIVATED AL. 2-WD. MULL. & 2" EA. FIXED WD. PANELS - 3'-0" x 3'-0" x 1 3/4" EA. FIXED WD. PANEL ABOVE. SEE ELEV. & DET. |
| 102, 103, 113, 114, 115, 116, 117, 118 | 11'-6" WIDE | 6'-10" x 8'-10" | ALUM. ANODIZED W/ BL. TINTS, AN DATE CATHEDRAL GL. WD. LINED & SCOOL. ALUM. INSECT SCREENS. (INCL. [illegible]) |
| 119 | 3'-9 1/2" WIDE | 8'-7 1/4" x 3'-4" x 1 3/4" | WD. PANELED DOOR - 3'-0" WD. PANELS, SEE ELEV. |
| 121, 122, 123 | 3'-9 1/2" WIDE | 8'-7 1/4" x 3'-4" x 1 3/4" | WD. PANELED DOOR - 3'-0" WD. PANELS - 3'-0" x 7'-0" x 1 3/4", 2" WD. TRANSOM BAR, FIXED WD. TRANS. 1'-6" x 3'-0" x 1 3/4" |
| 124, 125, 126, 127, 128, 129, 130, 131, 132, 133 | 2'-0" WIDE | 6'-10" x 8'-10" | ALUM. ANODIZED W/ BL. TINTS, W/ ALUM. INSECT SCREENS. WD. LINED & SCOOL. SEE ELEV. D-D, GRAGUER ALL. TO JOIN [illegible] |
| 134 | 3'-9 1/4" WIDE | 8'-7 1/4" x 3'-4" x 1 3/4" | WD. PANELED DOOR - 3'-0" WD. PANELS - 3'-0" x 7'-6 1/4", 2" WD. TRANSOM BAR, FIXED WD. TRANS. 1'-6 1/4" x 3'-4" x 1 3/4" |
| 135, 136 | 3'-9 1/4" WIDE | 8'-10 1/4" x 8'-10" | 2 PANELED ALL. DOORS - 3'-0" x 8'-10" EA. 2" WD. TRANSOM BAR, FIXED WD. TRANS. 1'-6 1/4" x 2'-10" 2-WD. MULL. 2" x 8" EA. |
| 137 | 3'-0" WIDE | 8'-10 1/4" x 1 3/4" | 2-WD. DOORS - 1'-6" x 8'-10" x 1 3/4" EA. PER. FL. GL. 1 1/2" EA. DOOR. 2" WD. TRANS. FIXED GL. TRANS. 1'-6" x 8'-10" 2-WD. MULL. 2" x 8" EA. |
| 138 | 5'-10 1/2" WIDE | 7'-7 1/4" x 1 3/4" | PR. OF METAL ELEV. DOORS - 2'-9 1/4" x 7'-10 1/4" EA. POLD. 2" WD. TRANSOM BAR, FIXED WD. TRANS. 1'-10 1/4" x 5'-0" x 1 3/4" EA. |
| 139 | [illegible] WIDE | SEE PLAN & DETS. | 6" FIXED WD. SASH & 3 PANEL, 1 FIXED, 1 ART. & 1 HORIZ. 2" WD. MULL. 4" x 10" EA., 2 GL. 1 1/2" AMERICAN CATHEDRAL GL. SEE SCOOL. SEE ELEV. SHT. A-2. |
| INTERIOR | | | |
| 150 | — | | BASEBALL BAT FINE PINE DOOR - PART. END FINISH |
| 151, 154, 157 | | 2'-8" x 6'-8" x 1 3/8" | PR. OF PLUSH WD. SOLID CORE DOORS - 2'-8" x 2'-8" x 1 3/8" EA. |
| 152 | | 3'-0" x 8'-0" x 1 3/8" | PLUSH WD. DOOR - 3'-0" x 3'-0" WDW. MTL. GRILLE |
| 153 | | 7'-0" x 8'-0" x 1 3/8" | PR. OF PLUSH WD. SOLID CORE DOORS. BEADED FRAME. NO TRIM |
| 155, 156 A | | 2'-6" x 6'-0" x 1 3/8" | PLUSH WD. SOLID CORE DOOR. DOOR |
| 156, 158 | | 2'-8" x 6'-0" x 1 3/8" | PLUSH WD. W.C. DOOR - 1'-6" x 3'-0" WDW. MTL. GRILLE |
| 159, 160, 161, 170 | | 2'-8" x 6'-0" x 1 3/8" | PLUSH WD. W.C. DOOR |
| 169 | | 3'-0" x 6'-0" x 2 1/4" | PR. OF WD. PANELED DOORS - 1'-8" x 3'-8" x 2'-0" x 2 1/4" EA. POLD. 2-WD. PANELS EA. - 2" WD. TRANS. BAR, FIXED WD. TRANSOM. TRANS. ABOVE 1'-0" x 8'-10" x 2 1/4" |
| 164 | | 7'-0" x 8'-0" x 1 3/8" | PLUSH WD. DOOR - 3'-0" x 3'-0" WDW. MTL. GRILLE - 1'-6" x 3'-0" WDW. MTL. GRILLE |
| 165 | 1'-0" WIDE | | WD. LINER AT HEAD |

| OPG. NO. | MAS. OPG. | SIZE | DESCRIPTION |
|---|---|---|---|
| INTERIOR - (CONT.) | | | |
| 166, 167 | | 6'-8" x 2'-4" x 1 3/8" | PLUSH WD. W.C. DOORS |
| 168 | | 6'-8" x 3'-0" x 1 3/8" | PR. OF PLUSH WD. SOLID CORE DOORS - 6'-8" x 1'-10" x 1 3/8" EA. POLD. |
| 169 | | 6'-8" x 3'-0" x 1 3/8" | PLUSH WD. W.C. DOOR - MTL. GRILLE 12" x 8" |
| 171, 176 | | 6'-8" x 3'-0" x 1 3/8" | PLUSH WD. W.C. DOOR - MTL. GRILLE 2'-4" x 15" |
| 172 | | 6'-8" x 3'-0" x 1 3/8" | PLUSH WD. W.C. DOOR |
| 175, 176 | | 6'-8" x 3'-0" x 1 3/8" | PLUSH WD. W.C. DOOR. UNDERCUT DOOR 3/4" |
| 174 | | 6'-4" x 2'-6" x 1 3/8" | PLUSH WD. W.C. DOOR. SET IN 4" CONC. CURB. HEAD TO LINE WITH ADJACENT DOORS. |
| LOFT LEVEL | | | |
| 203, 205 | | 6'-8" 7'-11" x 1 3/4" | PR. OF PLUSH WD. SOLID CORE DOORS - 6'-8" x 4'-0" x 1 3/4" EA. POLD. |
| 204 | — | — | REUSE WD. EXIST. WD. SASH, NEW WD. FRAME, TRIM & ALL TO FIT GASH (SEE ELEV.) |

# SCHEDULE OF FINISHES

| AREA | FLOOR | BASE | WALL | CEILING |
|---|---|---|---|---|
| NARTHEX | TERRAZZO | WOOD | BRICK & PLY. WD. | GYP. BD. |
| STAIR. 1ST FL. | VINYL VINYL ASBESTOS | WOOD | GYP. BD. | GYP. BD. |
| JANITOR #1 | CONCRETE | WOOD | BRICK, CONC. BLK. & GYP. BD. | GYP. BD. |
| NAVE | TERRAZZO & CONCRETE | WOOD | CONC. BLK., BRICK, PLYWD. | GYP. BD. & PLYWD. |
| CHOIR | RAISED WD. PLATFORM | WOOD | CONC. BLK. | GYP. BD. |
| SANCTUARY | RAISED WD. PLATFORM | WOOD | PLYWD. CONC. BLK. | GYP. BD. & PLYWD. |
| SECRETARY | VINYL VINYL ASBESTOS | WOOD | CONC. BLK., GYP. BD. | GYP. BD. |
| EQUIP. #1 | CONCRETE | WOOD | CONC. BLK., GYP. BD. | GYP. BD. |
| PRIEST | VINYL VINYL ASBESTOS | WOOD | CONC. BLK., GYP. BD. | GYP. BD. |
| LOGGIA | VINYL VINYL ASBESTOS | WOOD | CONC. BLK. | GYP. BD. |
| EQUIP. RM. #2 | CONCRETE | WOOD | GYP. BD. CONC. BLK. | GYP. BD. |
| WORK | VINYL VINYL ASBESTOS | WOOD | CONC. BLK., GYP. BD. | GYP. BD. |
| VESTING | VINYL VINYL ASBESTOS | WOOD | CONC. BLK., GYP. BD. | GYP. BD. |
| ORGAN | RAISED WD. PLATFORM | WOOD | GYP. BD. | GYP. BD. |
| SACRISTY | VINYL VINYL ASBESTOS | WOOD | CONC. BLK., GYP. BD. | GYP. BD. |
| EQUIP. RM. #3 | CONCRETE | WOOD | GYP. BD. | GYP. BD. |
| CORRIDOR | VINYL VINYL ASBESTOS | WOOD | CONC. BLK., GYP. BD. | GYP. BD. |
| KINDERGARTEN | VINYL VINYL ASBESTOS | WOOD | CONC. BLK., GYP. BD. | GYP. BD. |
| JANITOR #2 | CONCRETE | CONC. CURB | GYP. BD. & MTL. WAINSCOT | GYP. BD. |
| LAV. | VINYL VINYL ASBESTOS | WOOD | CONC. BLK., GYP. BD. | GYP. BD. |
| KINDERGARTEN | VINYL VINYL ASBESTOS | WOOD | CONC. BLK., GYP. BD. | GYP. BD. |

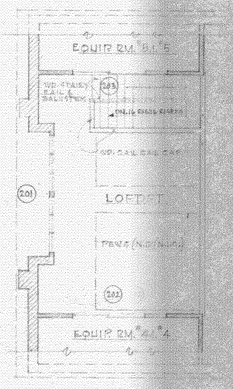


LOFT PLAN
SCALE 1/8" = 1'-0"

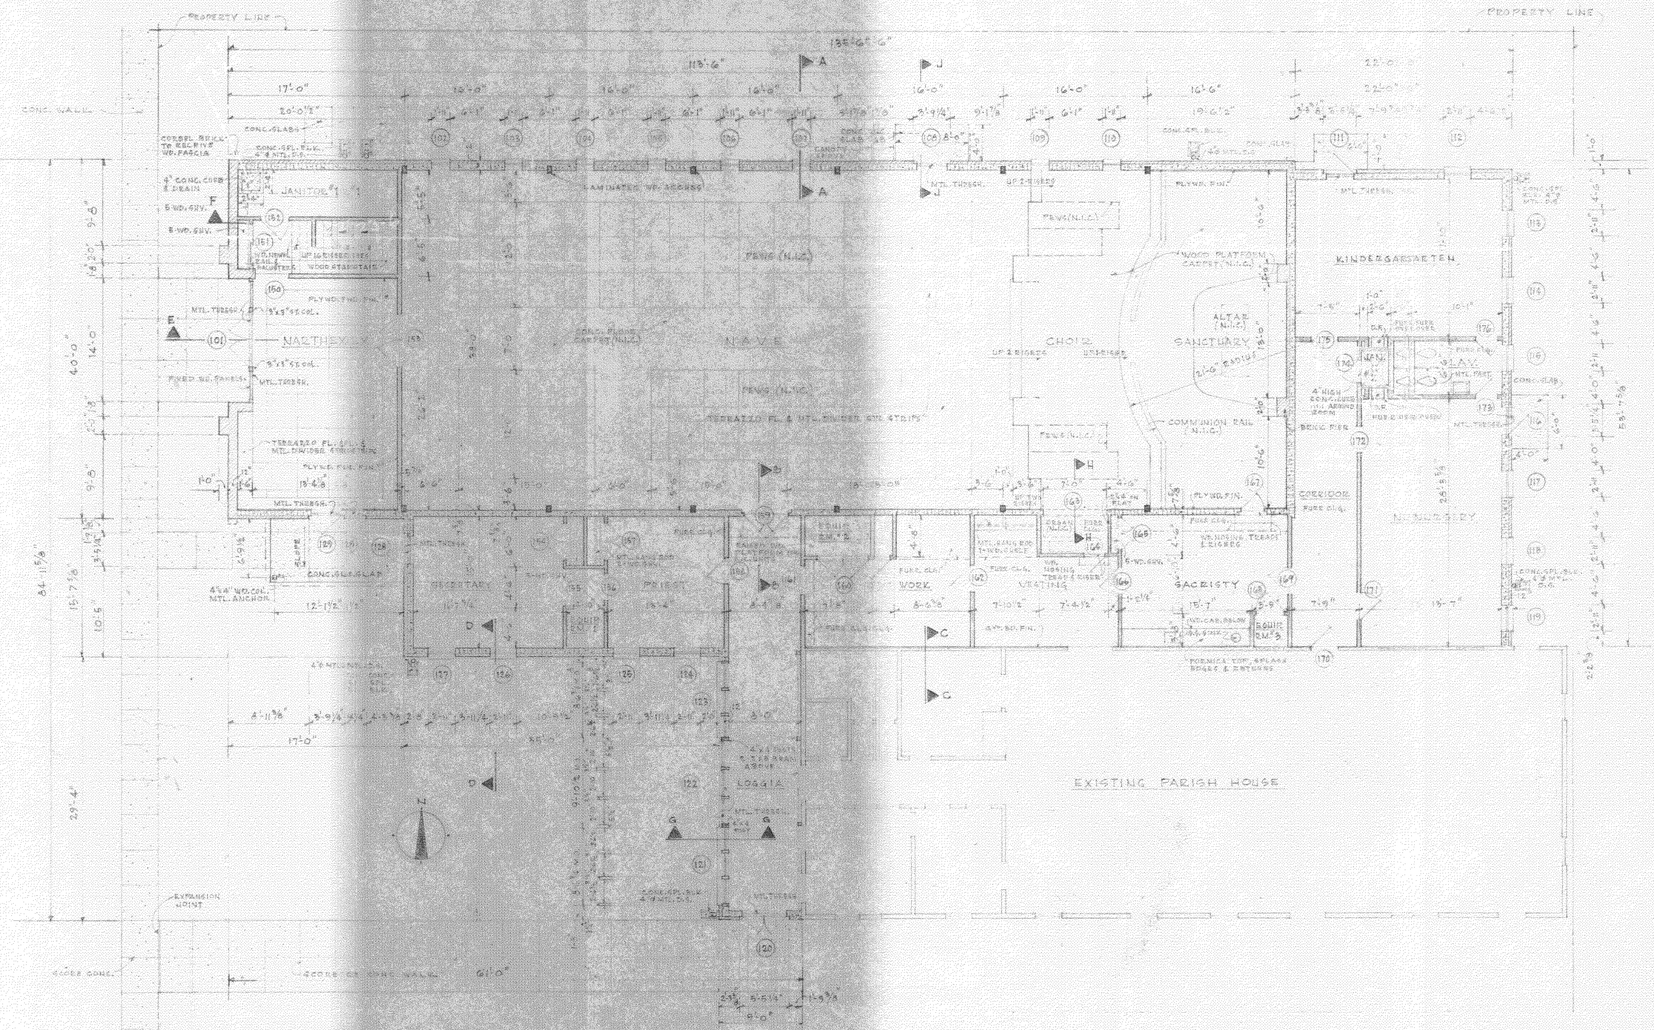


FLOOR PLAN
SCALE 1/8" = 1'-0"

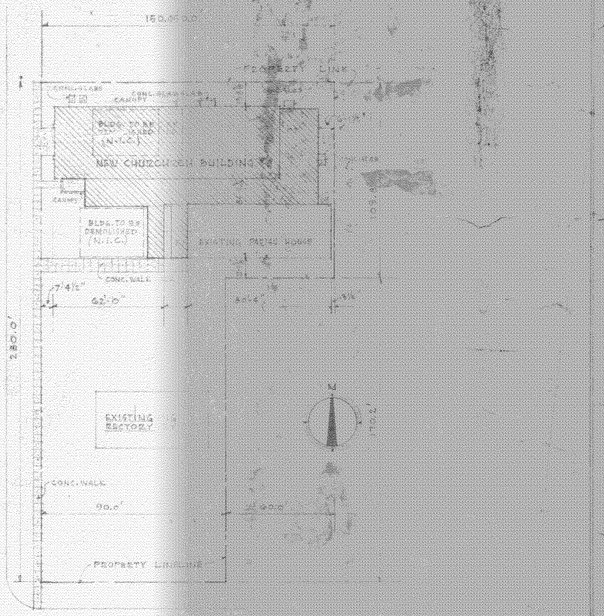


PLOT PLAN
SCALE 1" = 40'-0"

CHURCH BUILDING FOR
CHRIST EPISCOPAL CHURCH
GLIDELL, LOUISIANA

FREERET AND WOLFE, AIA ARCHITECTS
910 CHARTRES ST. NEW ORLEANS, LA.

COMM. NO. 335
DATE: 22 APRIL 1965
REVISED:
SHEET NO. A-1 OF 4