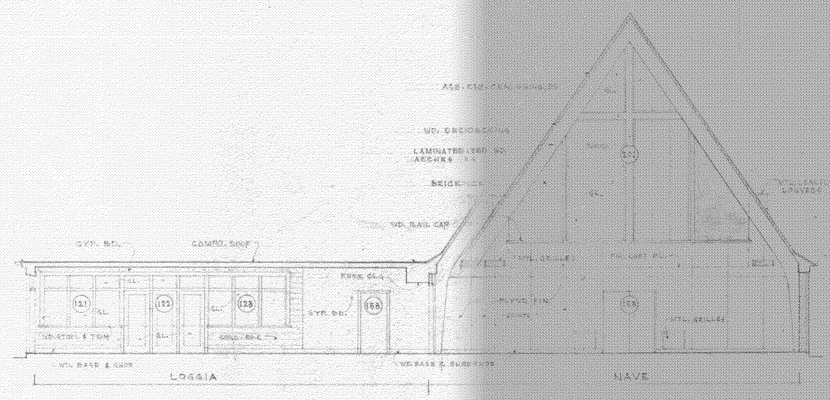

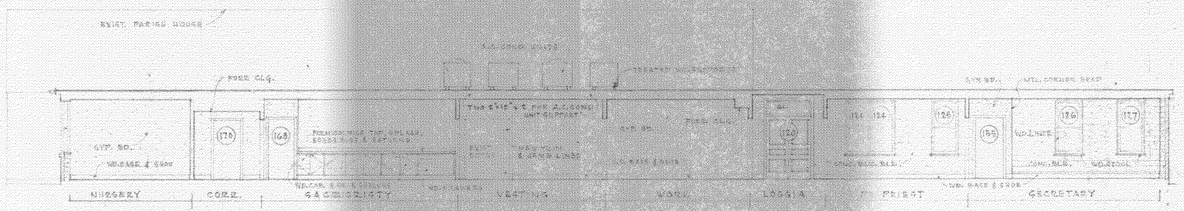

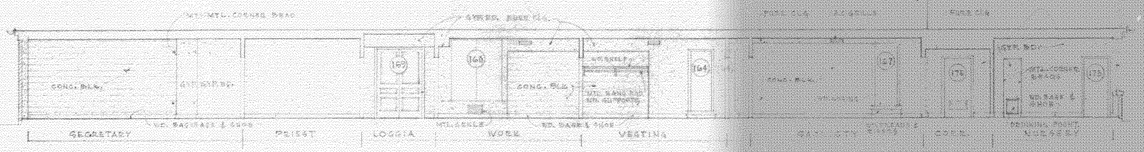

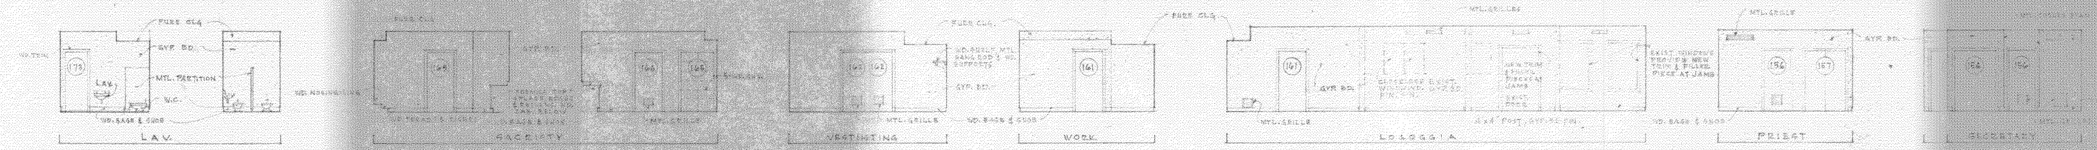

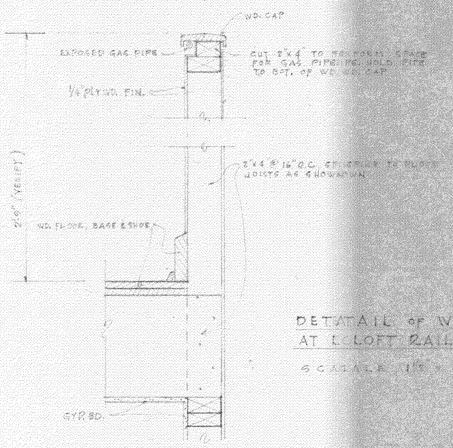

DETATAIL of WOOD RAIL CAP
AT LOFT RAILING

SCALE: 1/2" = 1'-0"

CHURCH BUILDING FOR
CHRIST EPISCOPAL CHURCH
GLIDELL, LOUISIANA

FREERET AND WOLFFLE — ARCHITECTS
910 CHARTRES ST. NEW ORLEANS, LA.

COMM. NO. 885
DATE: 22 APRIL 1965
REVISED:
SHEET NO. A-3 OF 4