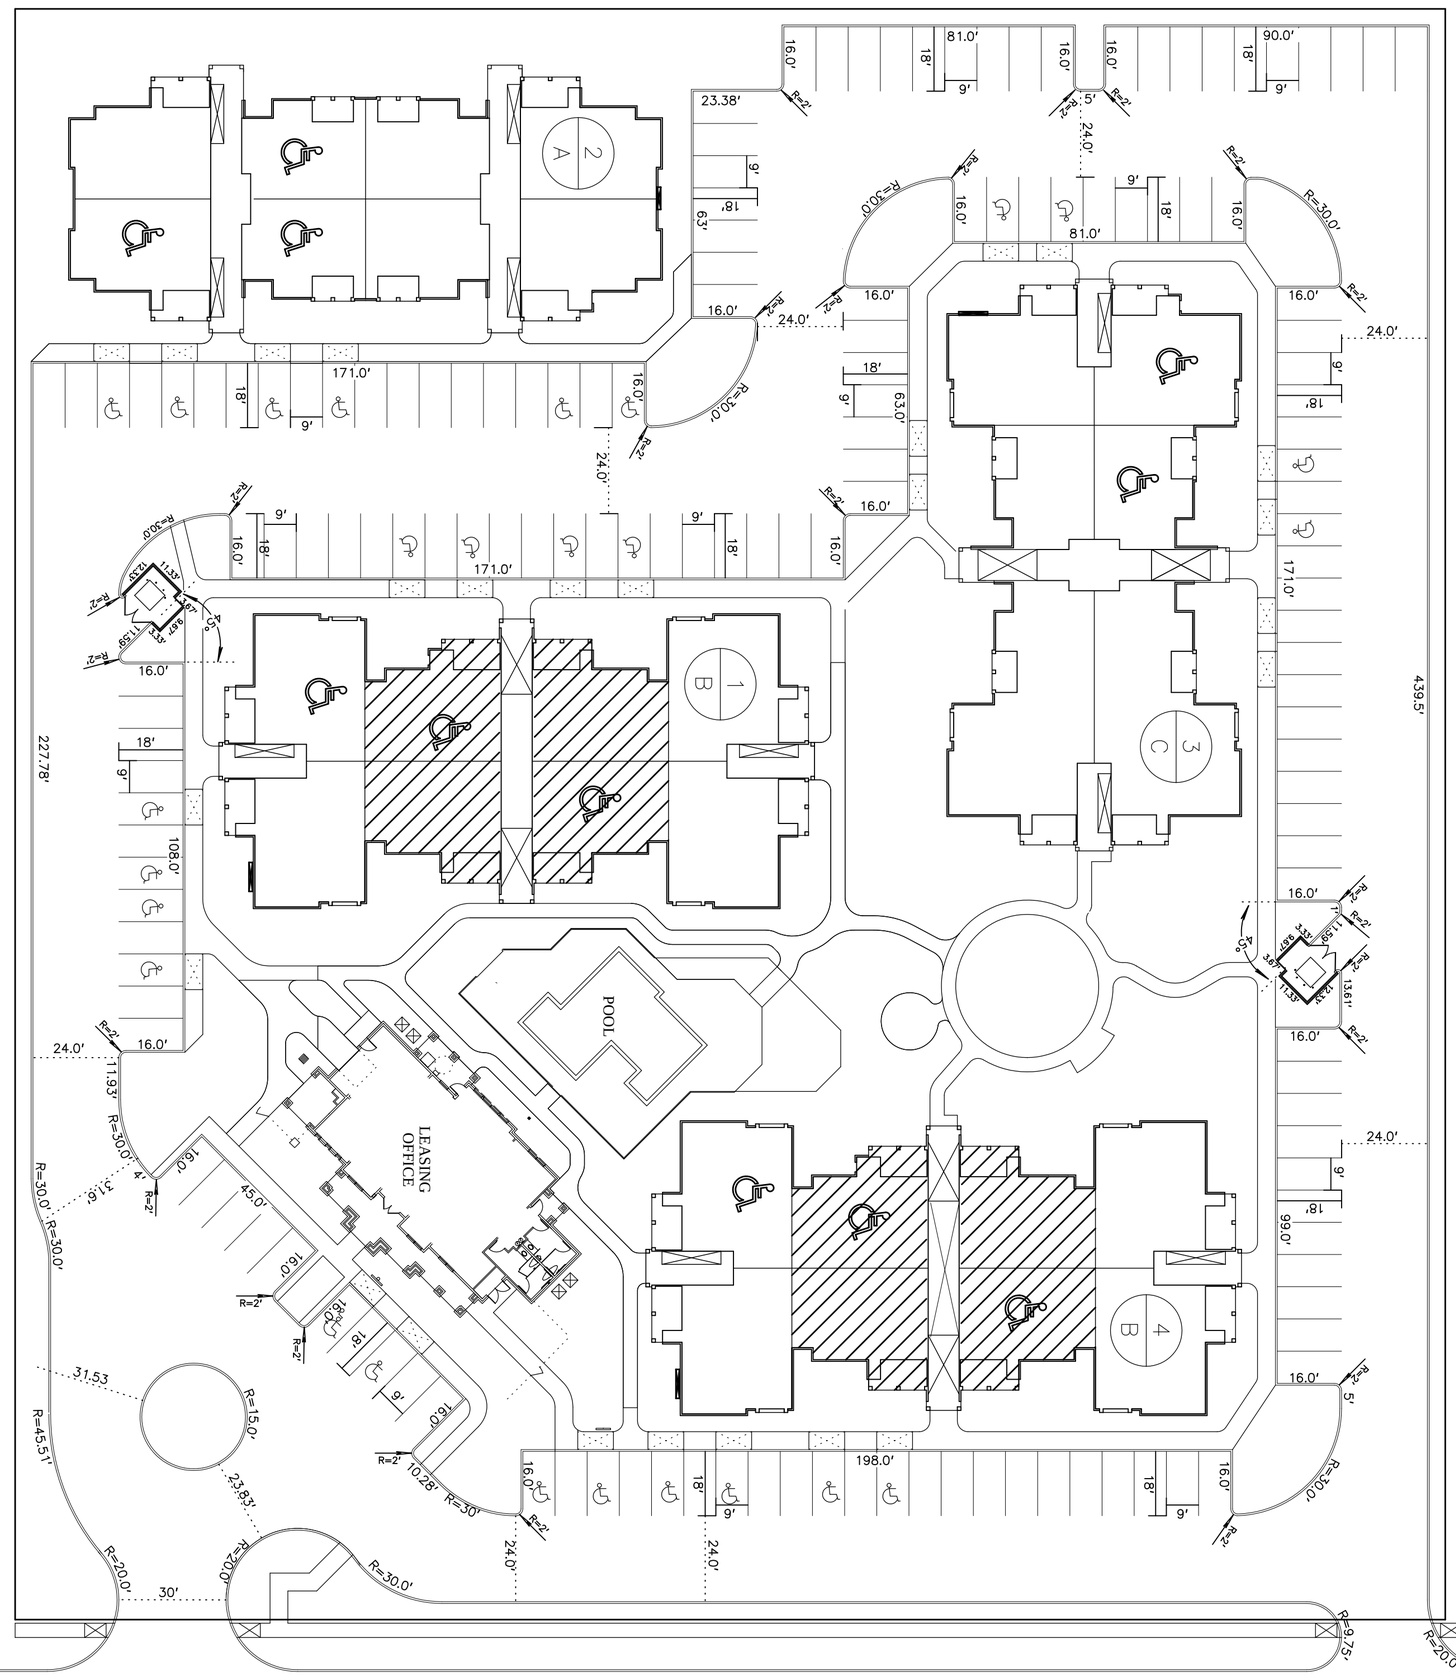


FUTURE BOULEVARD
100' R.O.W. EASEMENT

BUFFER & BIKE TRAIL
20' R.O.W. EASEMENT

NOTES:

1. ALL DIMENSIONS SHOWN ARE MEASURED ON THE INSIDE OF THE 6" CONCRETE CURB. ( EXCEPT THOSE AT THE DUMPSTER SITE )

GEOMETRIC PLAN

COPYRIGHT © Beeler Guest Owens Architects, Inc. ALL RIGHTS RESERVED

SHEET NUMBER C. 1

PROJECT 08192

DATE 01-30-09

BEELER GUEST OWENS ARCHITECTS, INC.
4245 N. CENTRAL EXPRESSWAY SUITE 300 DALLAS, TEXAS 75205 (214) 520-8878

# RIVERVIEW

APARTMENTS IN ST. BERNARD PARISH, LOUISIANA for

PROVIDENT REALTY ADVISORS

REVISED: 02-17-10

KELLY McHUGH & ASSOCIATES, INC.
CIVIL ENGINEERS & LAND SURVEYORS
845 GALVEZ ST., MANDEVILLE, LA.
PHONE 985-626-5611 FAX 985-626-5033

| | |
|---|---|
| SCALE: 1" = 30' | DATE: 01-30-09 |
| DRAWN: DRJ | JOB NO.: 08-194 |