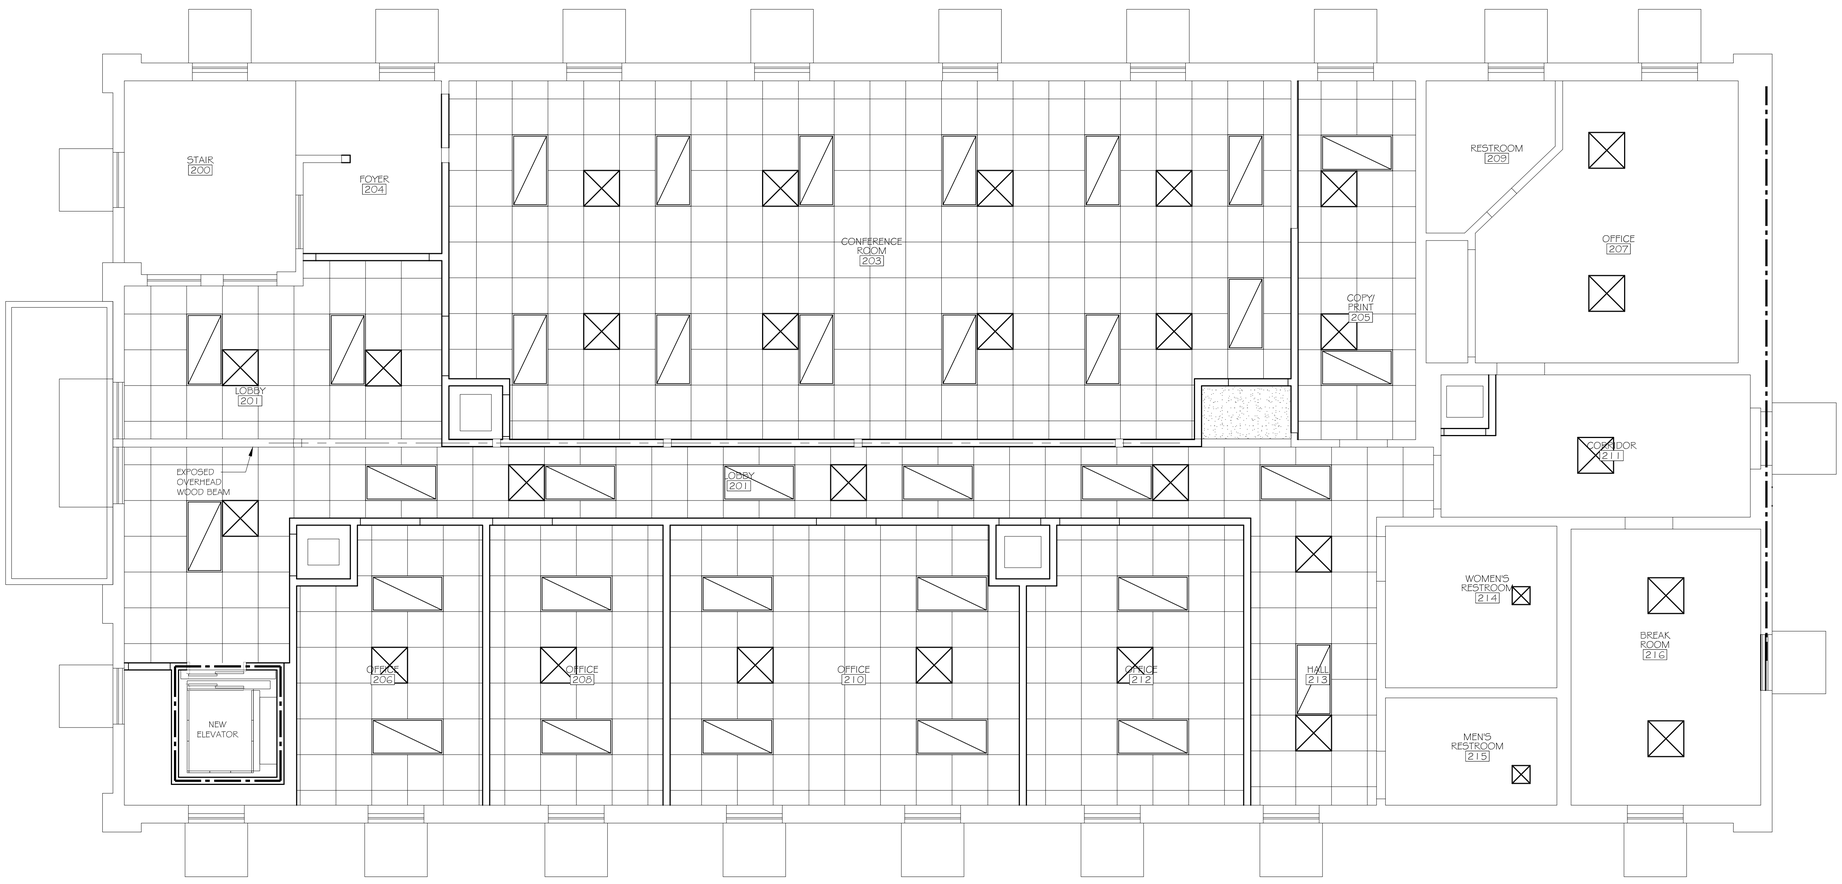

SECOND FLOOR REFLECTED CEILING PLAN
SCALE: 1/4" = 1'-0"

DAMMON
ENGINEERING, INC.
Architects & Engineers

CHIEF ENGINEER: EMMETT DAMMON, P.E.
CHIEF ARCHITECT: KEVIN KINCHEN, NCARB
154 ODYSSEY STREET
SLIDELL, LA 70458

dammoneng@aol.com
dammoneng@aol.net
PHONE: 985-649-5832
FAX: 985-641-5950

NEW OFFICES FOR:
EAST ST. TAMMANY CHAMBER
1808 FRONT STREET
SLIDELL, LA

JOB No:	2184	DATE: 10-14-2013
DRAWN BY:	JL	CHECKED BY: KJK

The above drawings and specifications, designs and arrangements represented thereby are and shall remain the property of the undersigned and no part thereof shall be copied, disclosed to others, or used in connection with any work or purpose other than the specific project for which they have been prepared and delivered. Upon request, they will be returned promptly. Visual contact with these drawings or specifications shall constitute conclusive evidence of acceptance of these restrictions.

REVISIONS

#	DESCRIPTION	DATE

REFLECTED CEILING PLAN
SECOND FLOOR

SHEET No: 9 of 17

A3