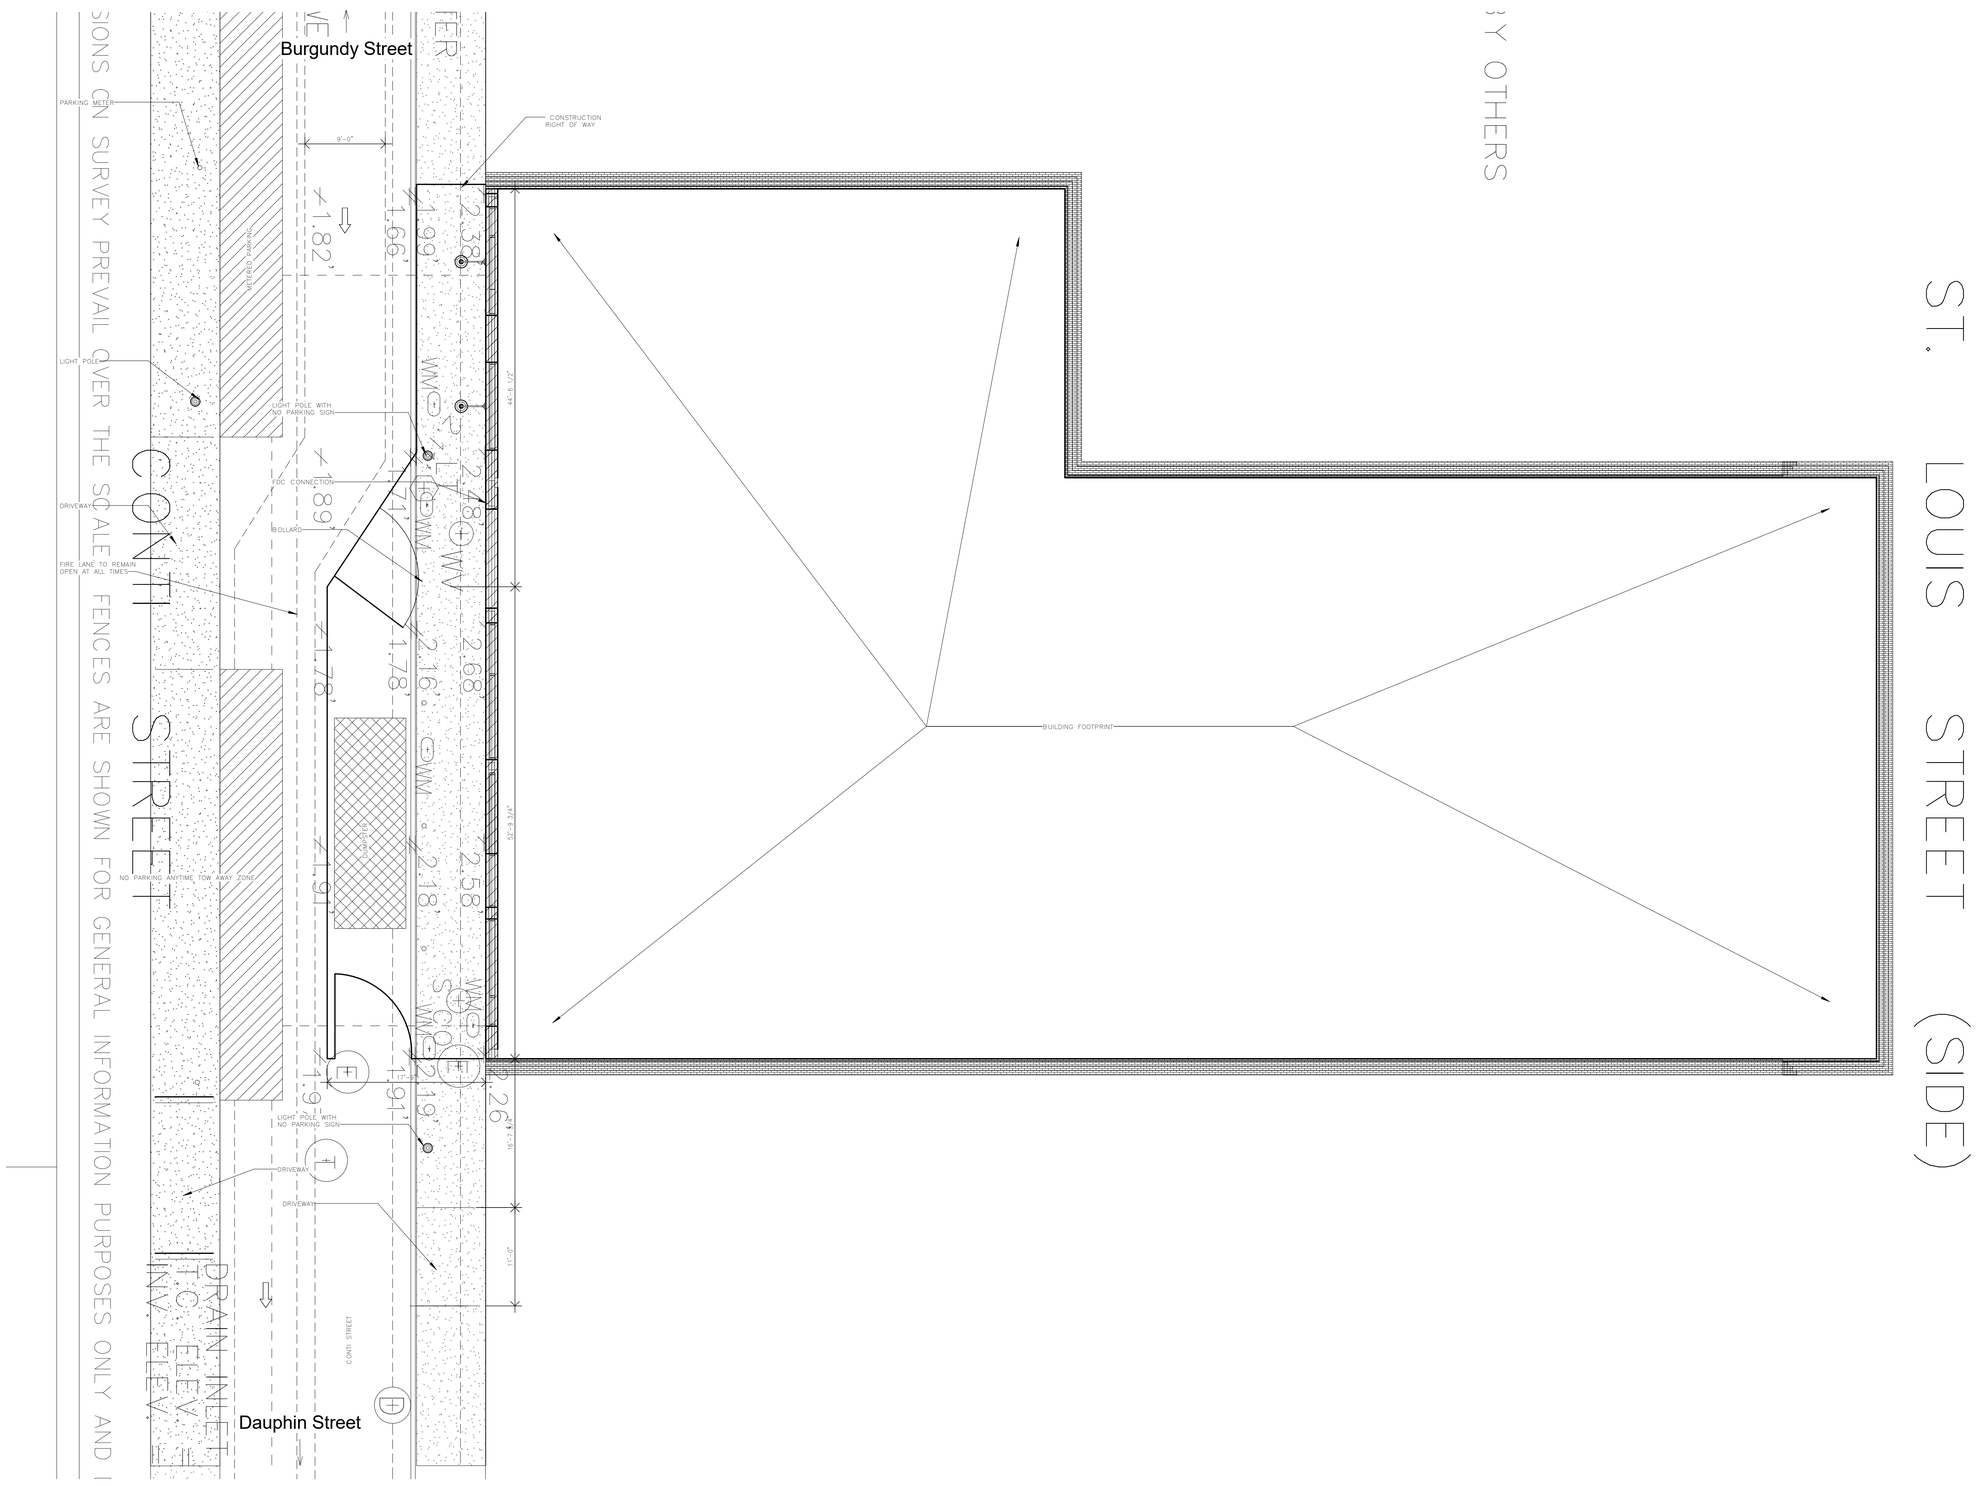


1 SITE LOGISTICS

SCALE: 1/8" = 1'-0"

HB SA II ARCHITECTS II P L L C
HARRY BAKER SMITH
189 Maple Ridge Drive Metairie, LA 70001
(504)885-4477
central@hbsail.com :-: hbsail.com
SINCE 1961

BROADMOOR
DESIGN-BUILD CONTRACTOR
BROADMOOR, L.L.C.
2740 NORTH ARNOULT ROAD, METAIRIE, LA 70002
T 504.885.5400 F 504.885.6055
broadmoorllc.com

WAX MUSEUM CONDOS

917 CONTI STREET
NEW ORLEANS, LA.

THESE PLANS AND SPECIFICATIONS HAVE BEEN PREPARED BY ME OR UNDER MY CLOSE PERSONAL SUPERVISION AND TO THE BEST OF MY KNOWLEDGE AND BELIEF THEY COMPLY WITH ALL CITY, STATE AND FEDERAL REQUIREMENTS, AND I AM NOT PROVIDING CONTRACT ADMINISTRATION.

CERTIFIED CORRECT

HARRY BAKER SMITH REG. NO. 20361 REGISTERED ARCHITECT STATE OF LOUISIANA
LA ARCH

THIS DRAWING IS CONFIDENTIAL AND NOT BE LOANED, REPRODUCED, COPIED, EITHER WHOLLY OR IN PART, OR MADE PUBLIC IN ANY MANNER WITHOUT THE WRITTEN CONSENT OF HBSA II ARCHITECTS, A PROFESSIONAL L.L.C. ALL RIGHTS OF DESIGN OR INVENTION ARE RESERVED AND WILL REMAIN THE SOLE PROPERTY OF HBSA II ARCHITECTS A PROFESSIONAL L.L.C.

REVISION HISTORY

| | | |
|---|---|---|
| 1 | 06/20/16 | SCHEMATIC DESIGN |
| 2 | 07/14/16 | DESIGN DEVELOPEMENT |
| 3 | 08/19/16 | FOUNDATION PERMIT |
| 4 | 09/30/16 | VCC PERMIT REVIEW |

LOGISTICS PLAN

PROJECT#: 1435
PHASE: PERMIT
DRAFTER: Author
CHECKER: Checker
SCALE: AS NOTED
ISSUED: 09/30/2016

SHEET#:
A015