ALL EXTERIOR WALLS TYPE B4, U.N.O.
ALL INTERIOR WALLS TYPE 4, U.N.O.

SEE SHEET A1.2 FOR RATED WALL ASSEMBLY DETAILS

EXTERIOR WALL TYPES

NOTE: MASONRY CONFIGURATIONS SHOWN FOR REFERENCE ONLY. VERIFY REINFORCING, UNIT TYPE, ETC. W/ CODE AND STRUCTURAL DRAWINGS

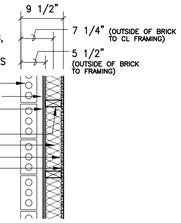

B4

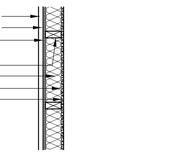

S4

INTERIOR WALL TYPES

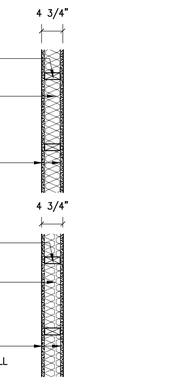

4

4.1 1-HOUR RATED WALL GA WP 3514

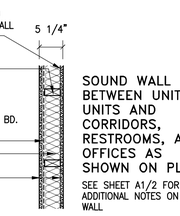

4S

4SW SHEAR WALL SEE 4/S1.1

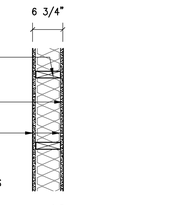

6

6S RESILIENT CHANNELS ONE SIDE OF WALL

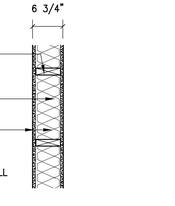

6.1 1-HOUR RATED WALL GA WP 3514

SOUND WALL BETWEEN UNITS, UNITS AND CORRIDORS, RESTROOMS, AND OFFICES AS SHOWN ON PLAN

SEE SHEET A1/2 FOR ADDITIONAL NOTES ON THIS WALL

SEE A2.3 FOR BUILDING NORTH SIDE

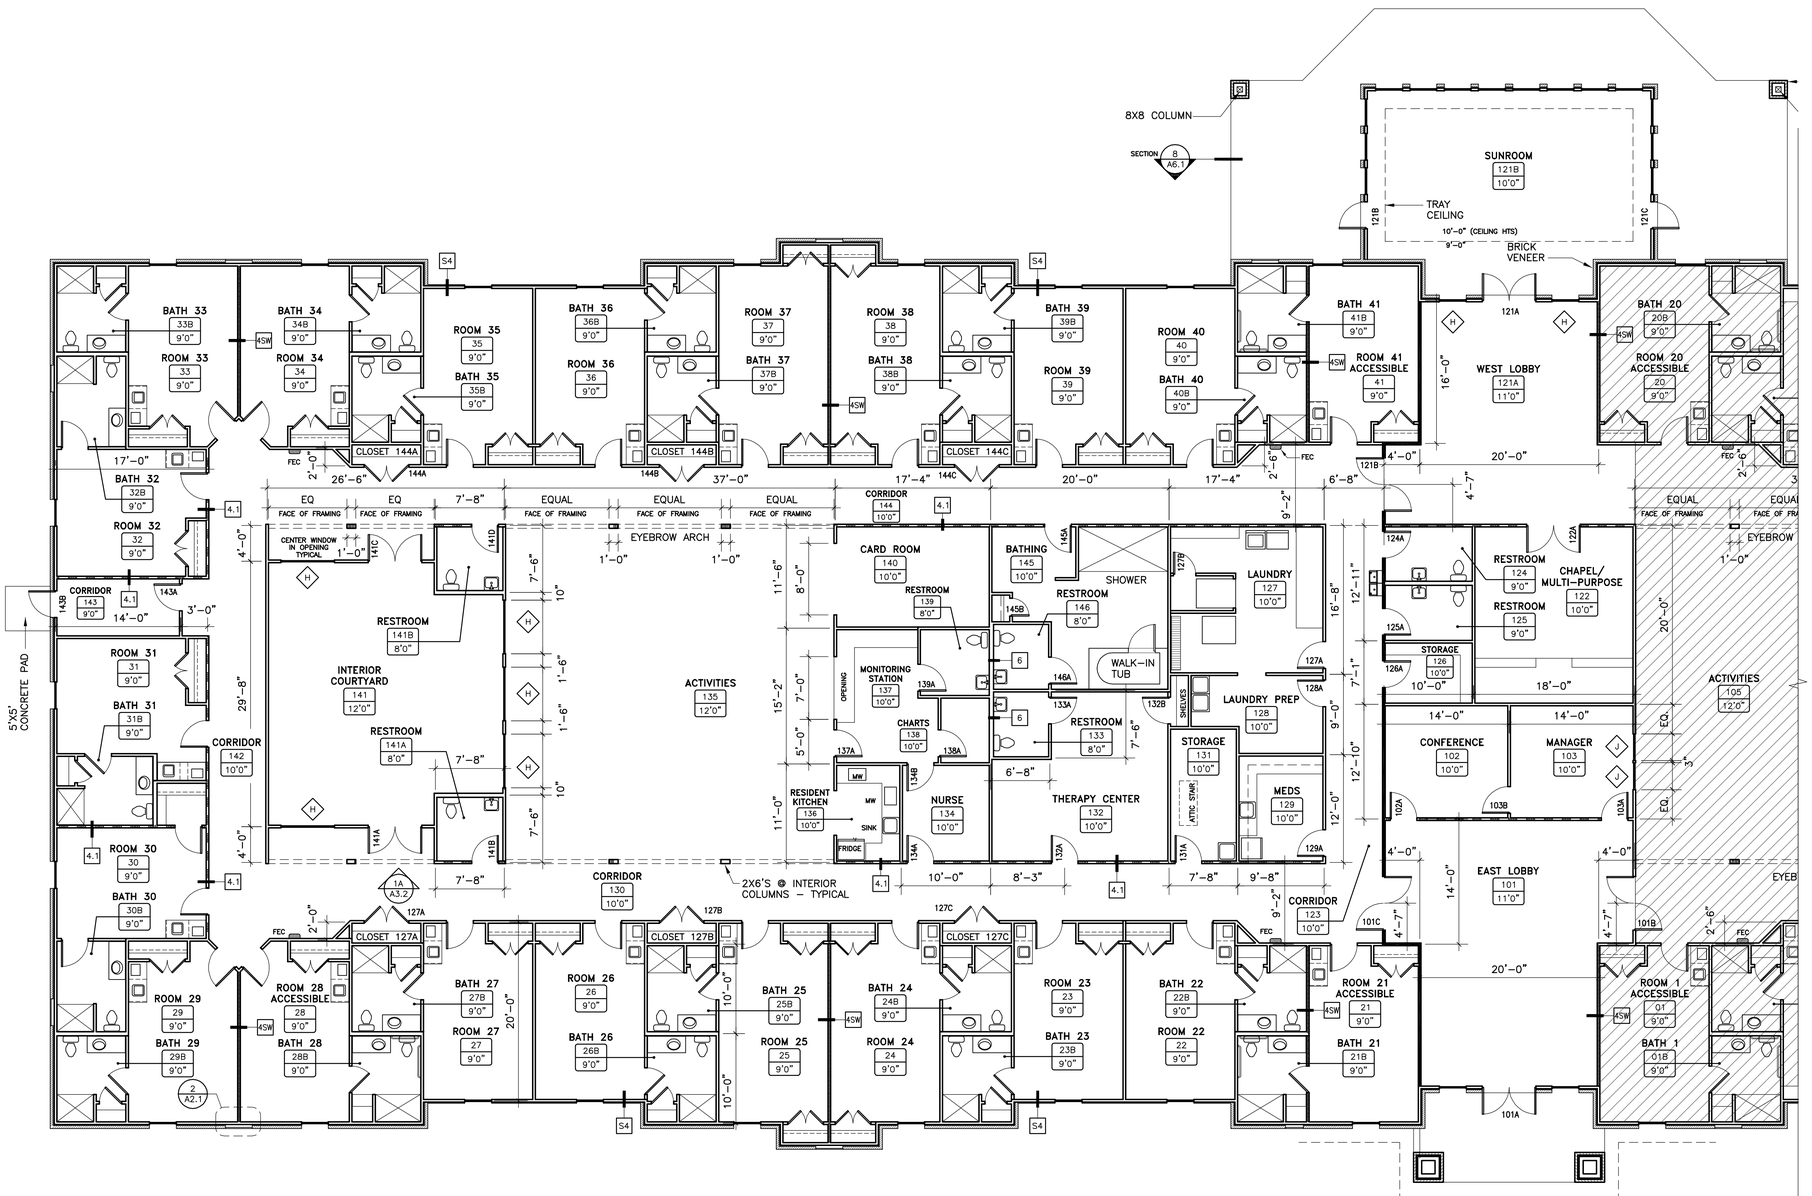

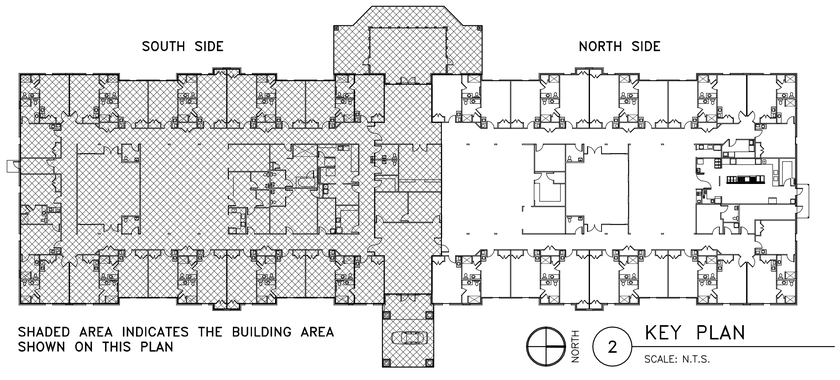

SHADED AREA INDICATES THE BUILDING AREA SHOWN ON THIS PLAN

NORTH 2 KEY PLAN
SCALE: N.T.S.

SEE A2.1 FOR EXTERIOR DIMENSIONS

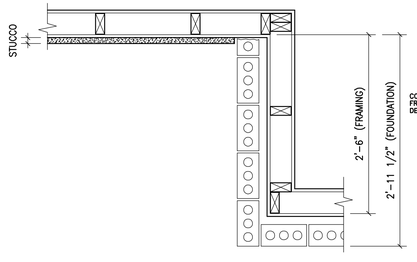

3 OFFSET DETAIL
SCALE: 1" = 1'-0"

SECTION 5 A6.1

TYPICAL:
2X6 P.T. FRAMING AND SHEATHING

NORTH 1 FLOOR PLAN – SOUTH SIDE
SCALE: 1/8" = 1'-0"

PLAN LEGEND

1-HOUR WALL
1-HOUR RATED SMOKE BARRIER
SHEAR WALL

Randal L. Groninger Architect
P.O. Box 533
Bagdad, Florida 32530
850.626.6955
Louisiana #3502

ANDERSON MEMORY CARE AT SUMMERFIELD

4104 DAUPHINE STREET SLIDELL, LOUISIANA

DATE: 25 JUNE 2010
PROJECT 10-181

PRELIMINARY NOT FOR CONSTRUCTION

A2.2