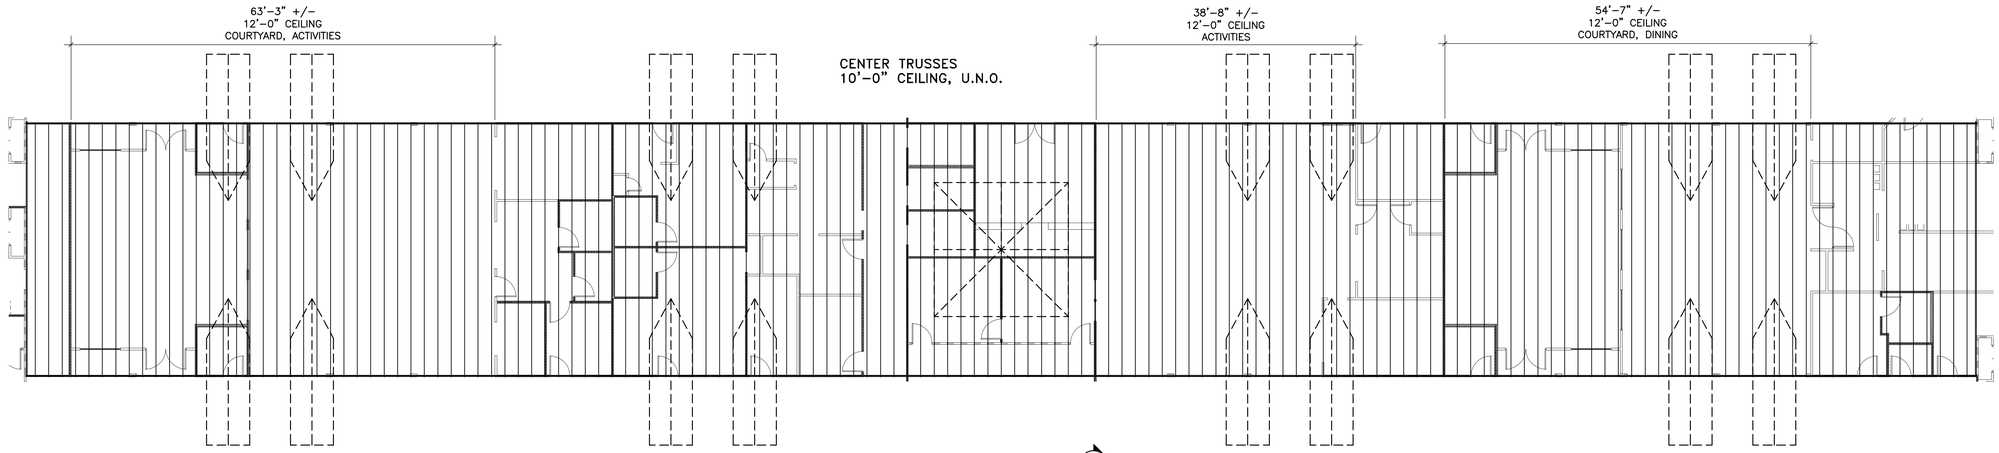

NORTH 1 PRELIMINARY TRUSS LAYOUT – CENTER TRUSSES

SCALE: 3/32" = 1'-0"

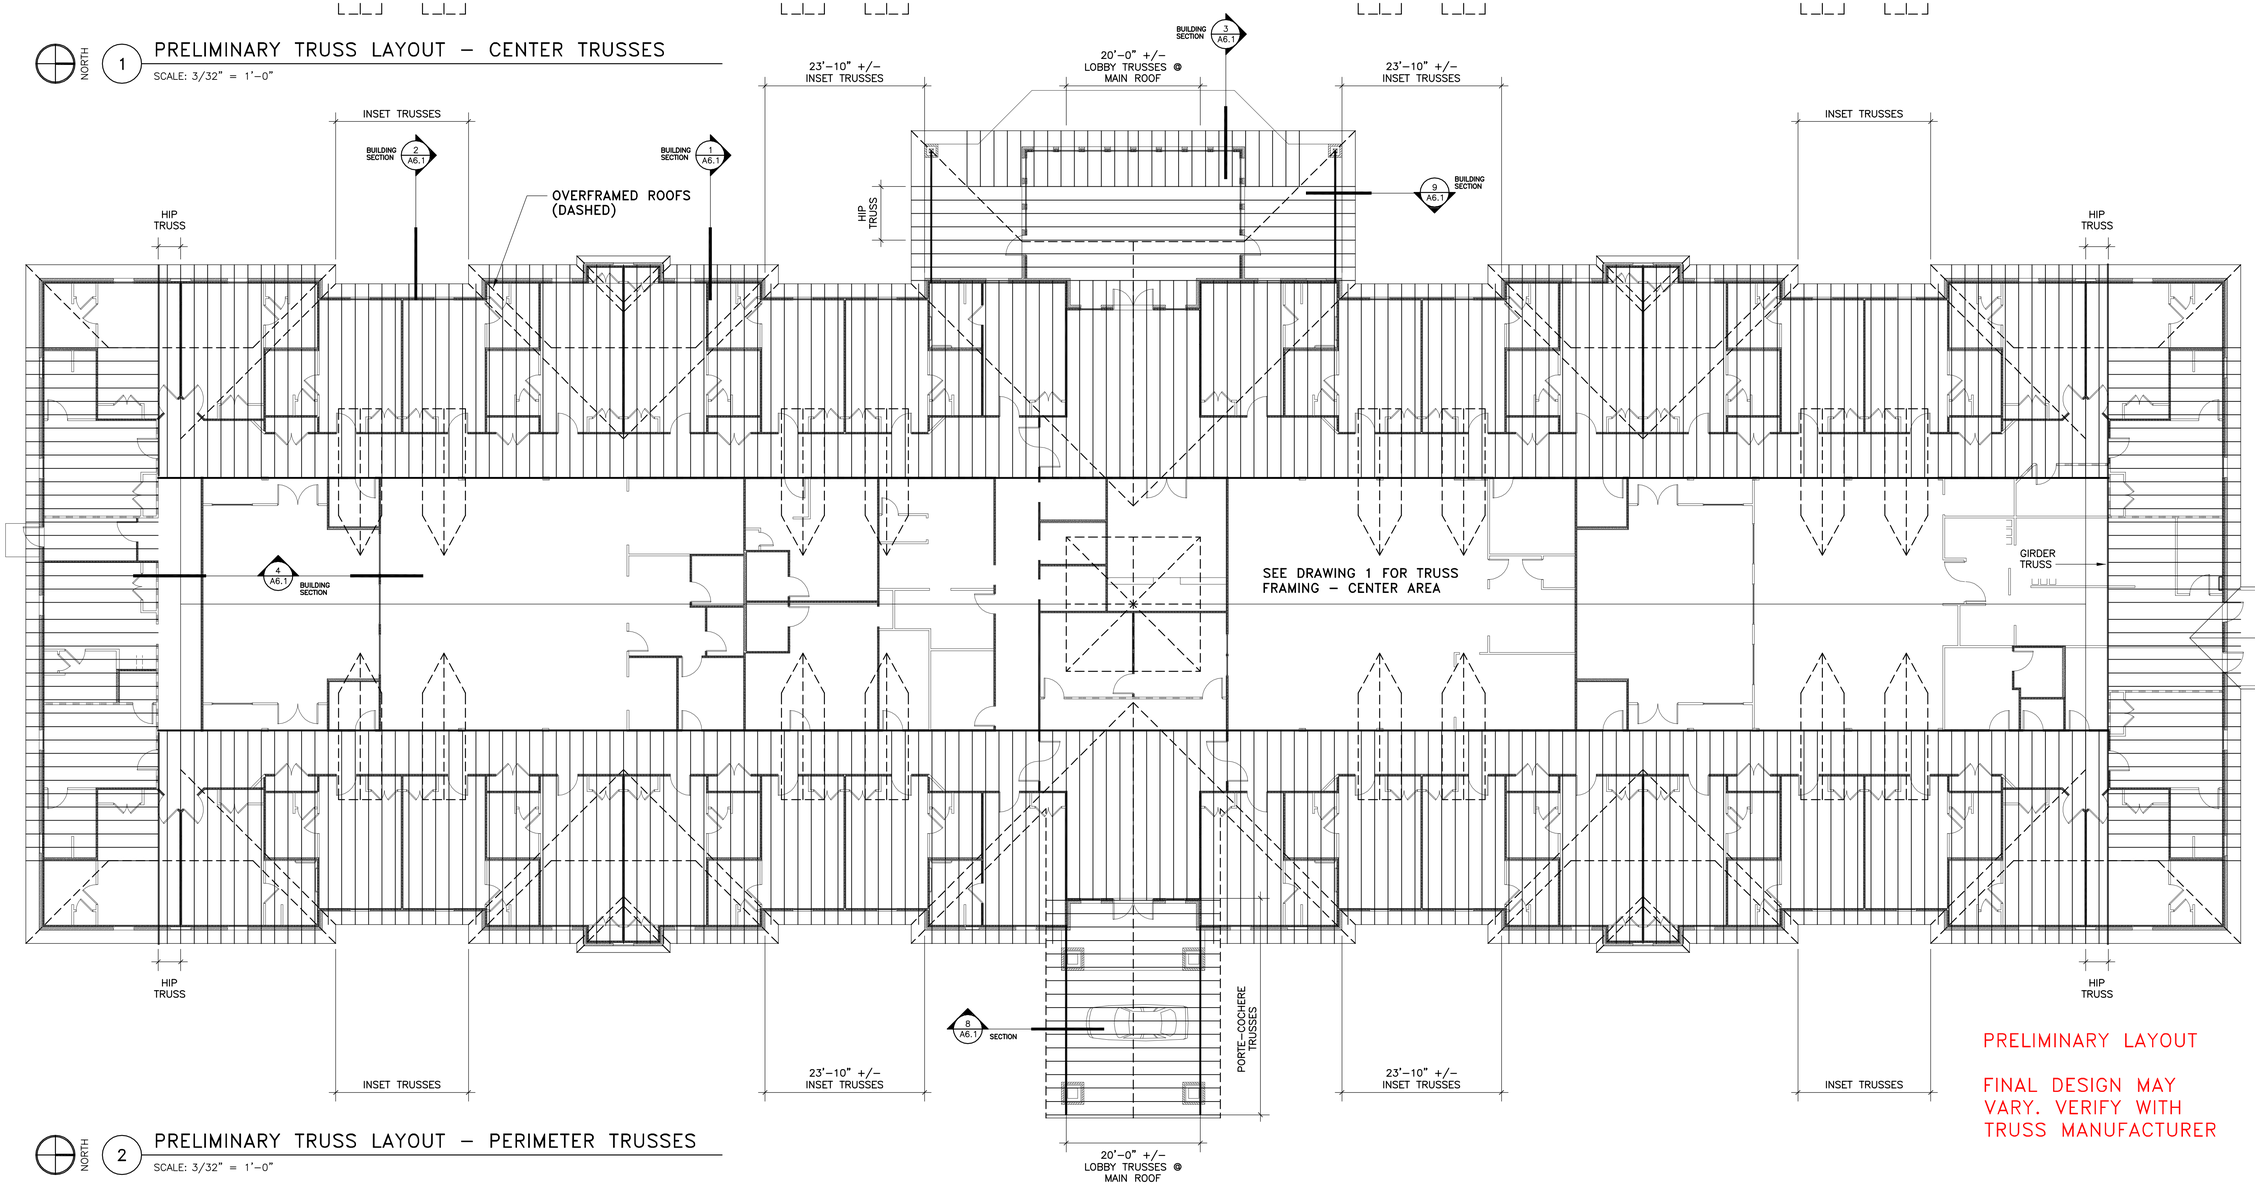

NORTH 2 PRELIMINARY TRUSS LAYOUT – PERIMETER TRUSSES

SCALE: 3/32" = 1'-0"

PRELIMINARY LAYOUT

FINAL DESIGN MAY VARY. VERIFY WITH TRUSS MANUFACTURER

ANDERSON MEMORY CARE
AT SUMMERFIELD
4104 DAUPHINE STREET SLIDELL, LOUISIANA