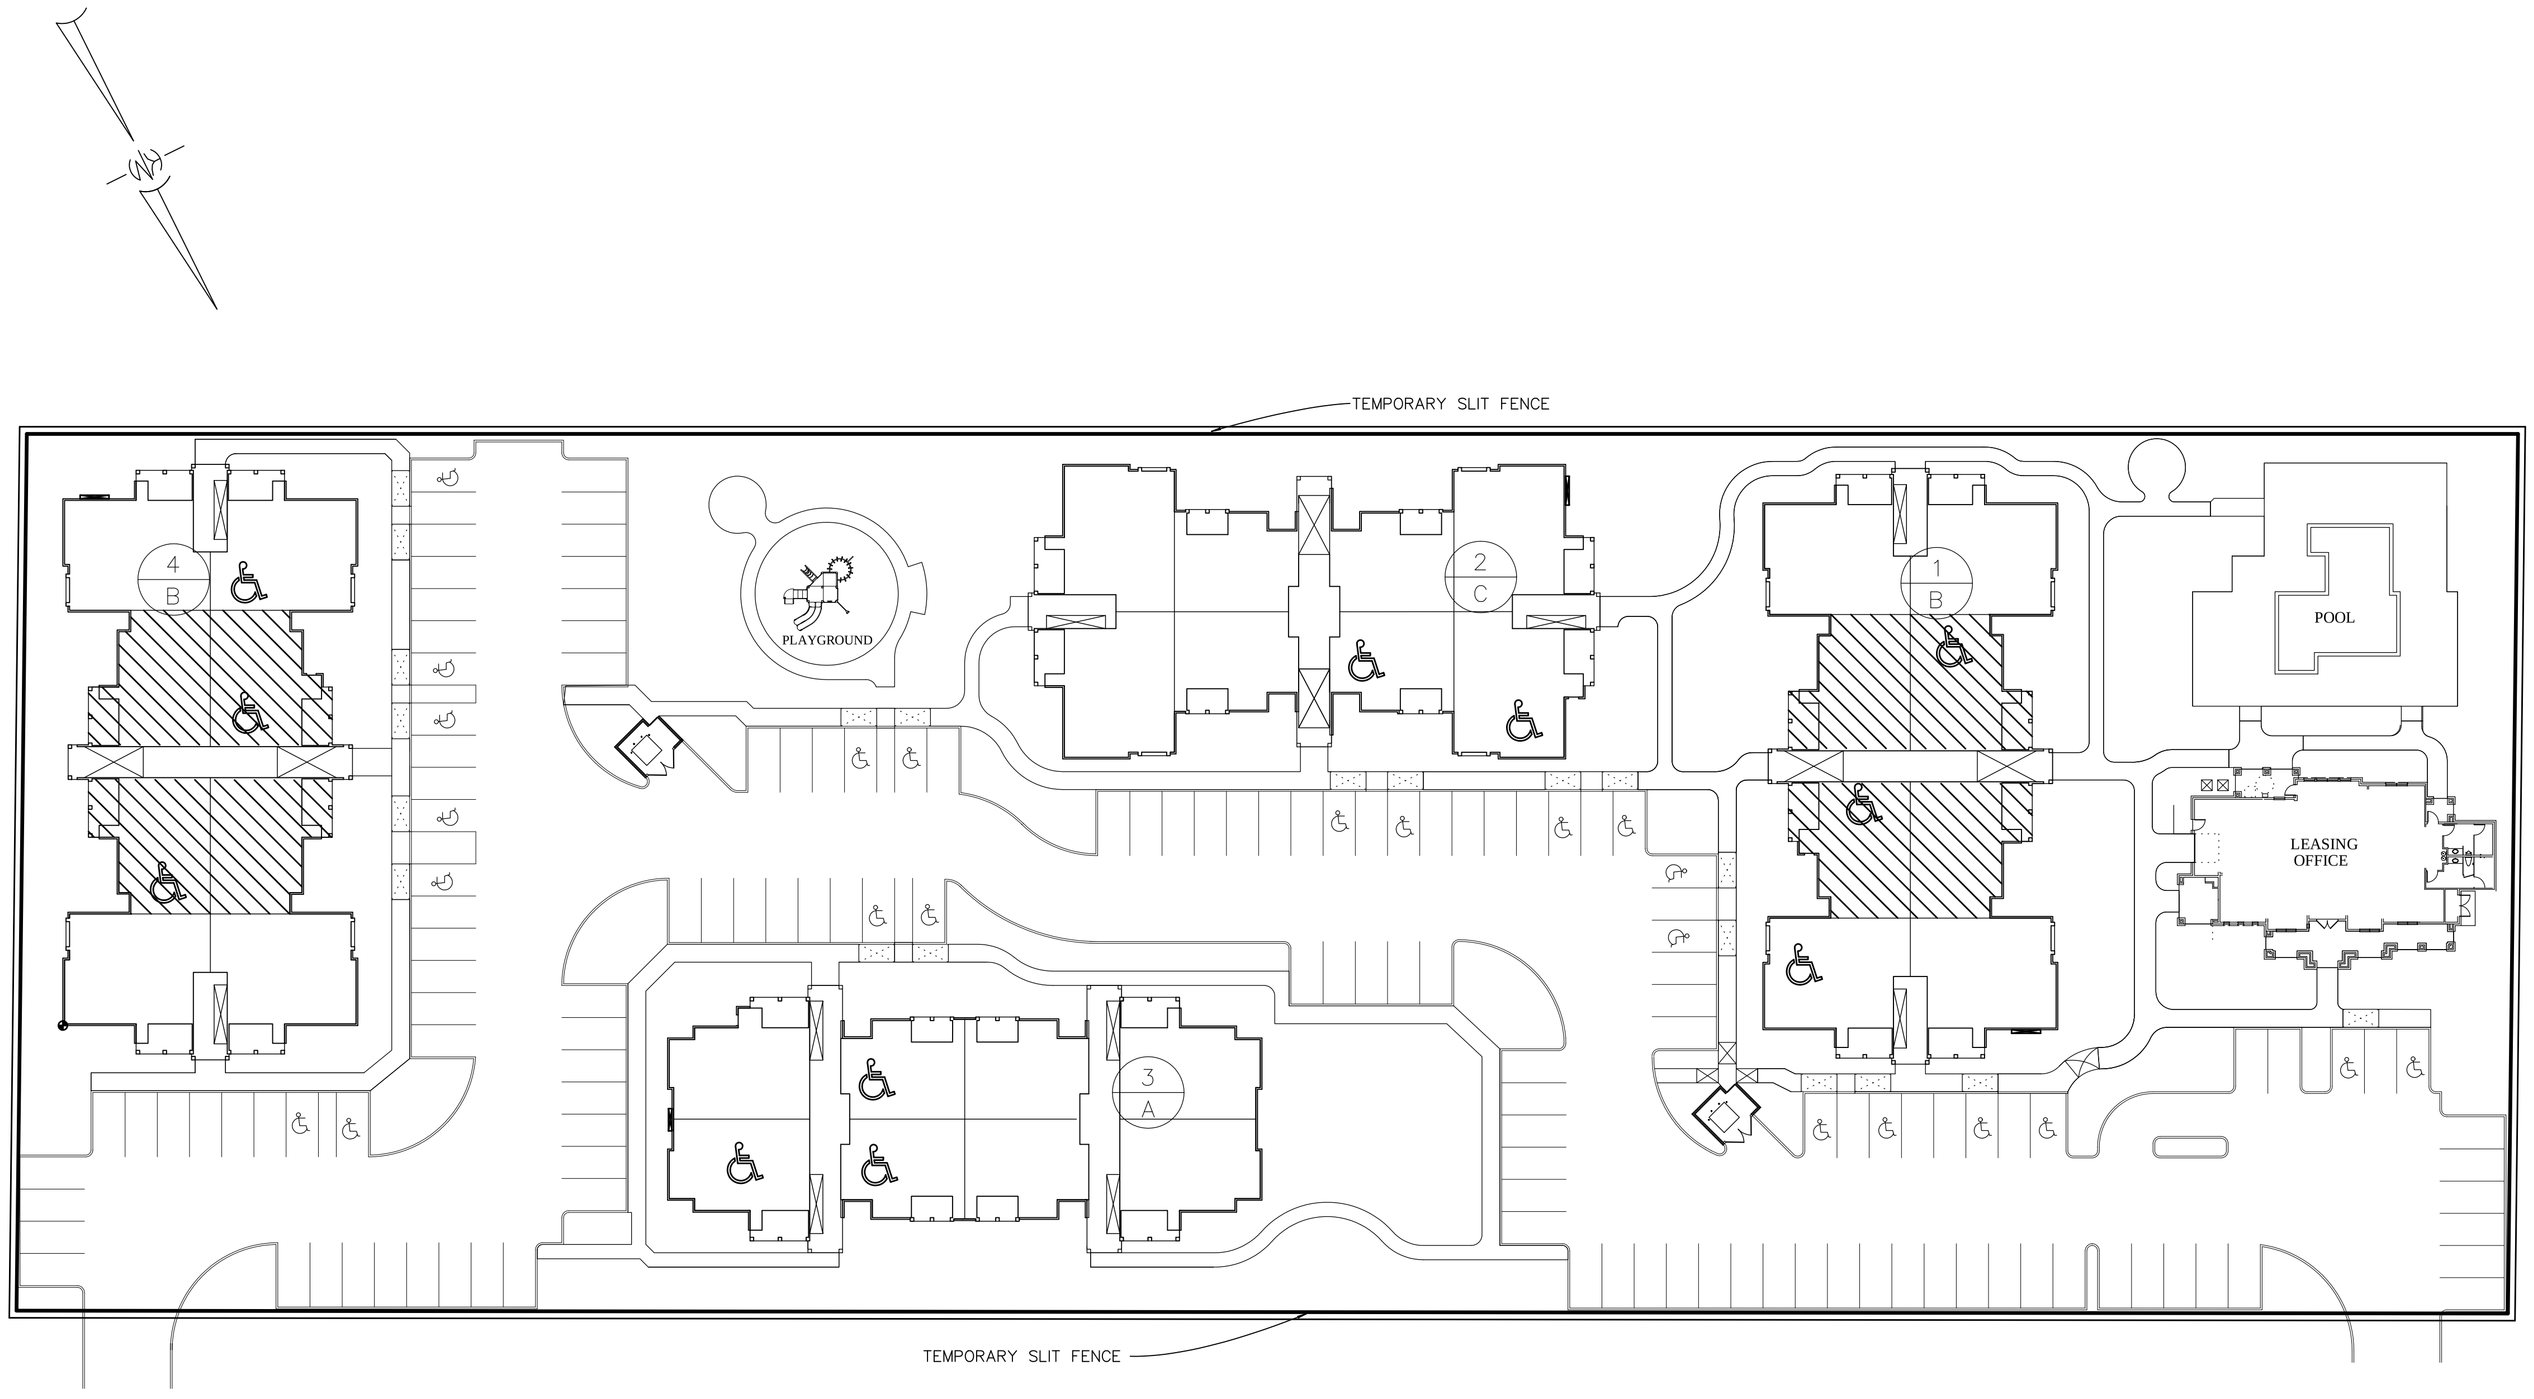

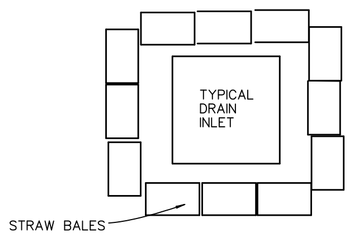

OPTION 1

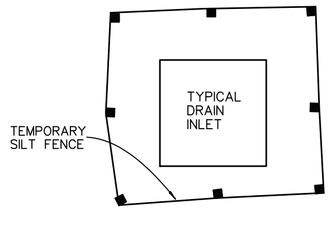

OPTION 2

SEDIMENT BARRIER
@ ALL DRAIN INLETS
(TYPICAL)

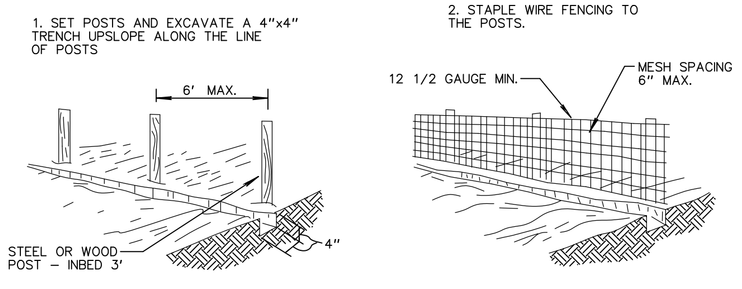

TEMPORARY SILT FENCE

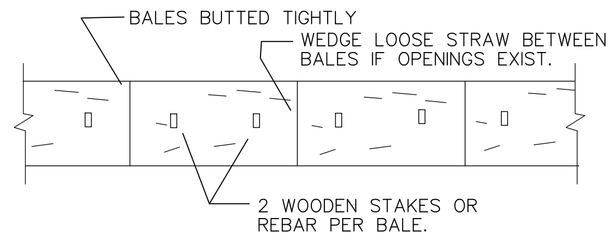

PLAN

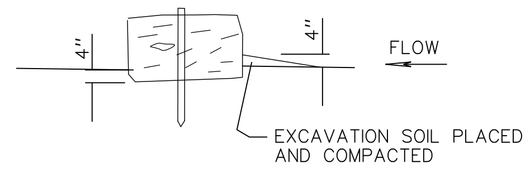

SECTION

STRAW BALE BARRIER

STORMWATER POLLUTION PREVENTION PLAN

REVISED: 02-18-10

KELLY McHUGH & ASSOCIATES, INC.
CIVIL ENGINEERS & LAND SURVEYORS
845 GALVEZ ST., MANDEVILLE, LA.
PHONE 985-626-5611 FAX 985-626-5033

SCALE: 1" = 30' | DATE: 01-30-09
DRAWN: DRJ | JOB NO.: 08-191

PARC PLACE

APARTMENTS IN ST. BERNARD PARISH, LOUISIANA for
PROVIDENT REALTY ADVISORS

OWENS ARCHITECTS, INC.
BEELER GUEST SUITE 300 DALLAS, TEXAS 75205 (214) 520-8878
4245 N. CENTRAL EXPRESSWAY

DATE
01-30-09

PROJECT
08170

SHEET NUMBER
C.5

COPYRIGHT © Beeler Guest Owens Architects, Inc. ALL RIGHTS RESERVED