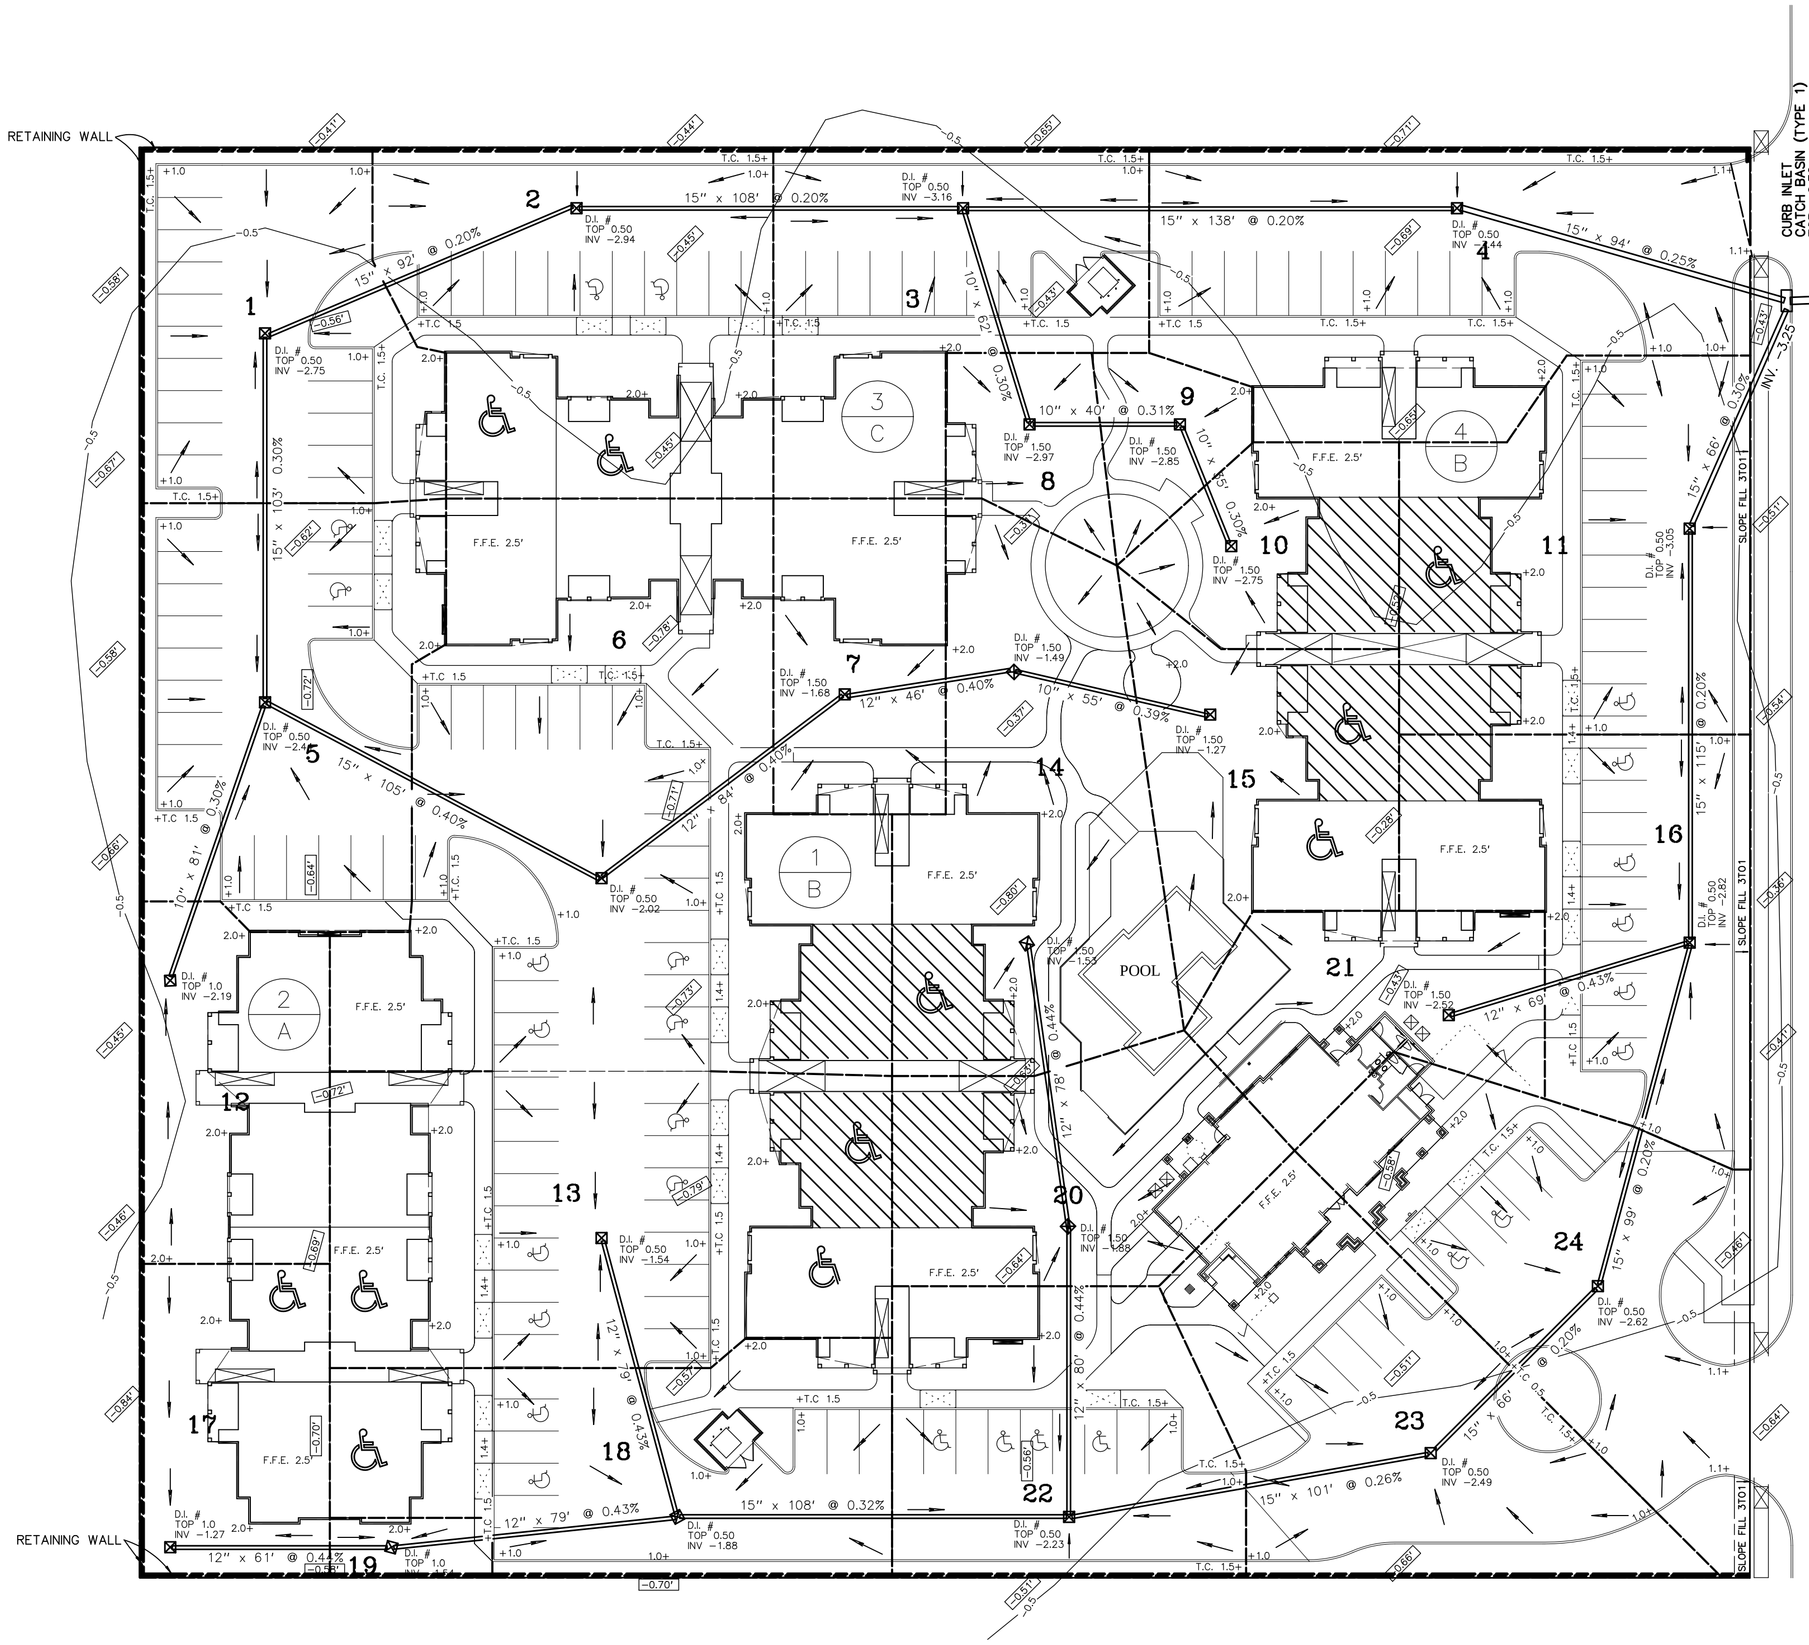

NOTE: AN ALTERNATE PRECAST 3000 psi CONC. 6" THICK CATCH BASIN MAY BE USED

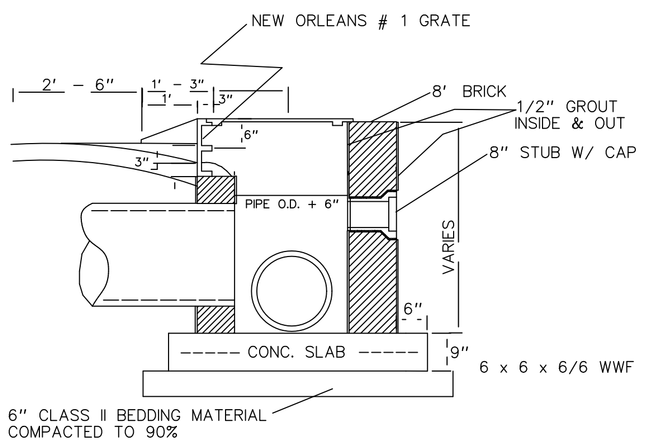

CURB INLET DETAIL

NOTES:
1. TOP AND BOTTOM: 6" - 3000 PSI CONCRETE REINFORCED WITH 6 x 6 x 10 WWM
2. AN ALTERNATE OF 3000 PSI CONCRETE STEEL REINFORCED DRAIN INLET, EITHER PRECAST OR POURED IN PLACE, MAY BE USED AS APPROVED BY ENGINEER.

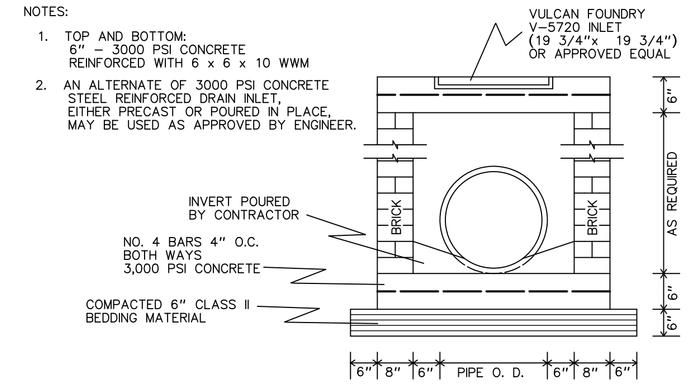

DRAIN INLET DETAIL
NTS

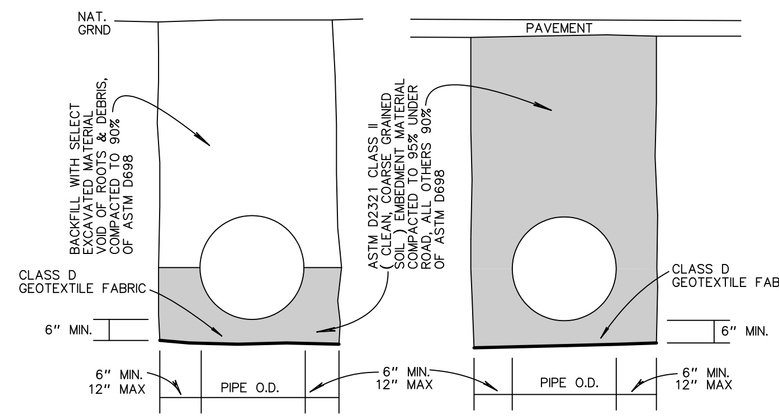

PIPE BEDDING DETAIL

LEGEND:

→	DIRECTION OF SURFACE FLOW
-0.51'	EXISTING ELEVATION
+0.0	PROPOSED ELEVATION
⊠	DRAIN INLET

NOTES:
1. ALL DRAIN PIPE SHALL BE RPVCP UNLESS NOTED OTHERWISE.

STATE OF LOUISIANA
KELLY McHUGH
License No. 18940
PROFESSIONAL ENGINEER
IN
CIVIL ENGINEERING

DRAINAGE AND GRADING PLAN

REVISED: 03-26-10

KELLY McHUGH & ASSOCIATES, INC.
CIVIL ENGINEERS & LAND SURVEYORS
845 GALVEZ ST., MANDEVILLE, LA.
PHONE 985-626-6611 FAX 985-626-5033

SCALE: 1" = 30' | DATE: 03-03-10
DRAWN: DRJ | JOB NO.: 08-194

RIVERVIEW
APARTMENTS IN ST. BERNARD PARISH, LOUISIANA for
PROVIDENT REALTY ADVISORS

OWENS GUEST ARCHITECTS, INC.
BEELER 4245 N. CENTRAL EXPRESSWAY SUITE 300 DALLAS, TEXAS 75205 (214) 520-8878

DATE 01-30-09

PROJECT 08192

SHEET NUMBER C.2

COPYRIGHT © Beeler Guest Owens Architects, Inc. ALL RIGHTS RESERVED