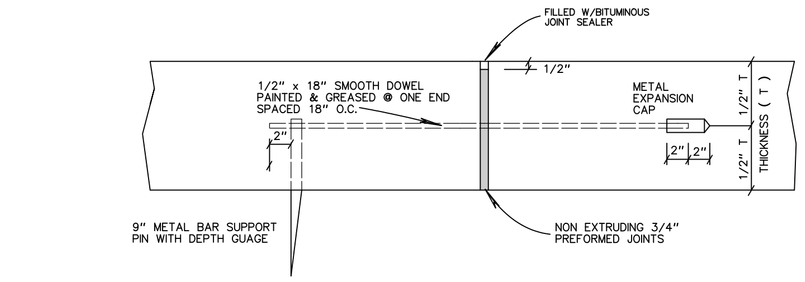

TRANSVERSE EXPANSION JOINT

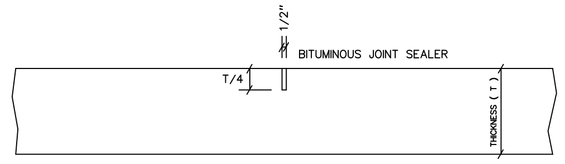

TRANSVERSE CONTROL JOINT

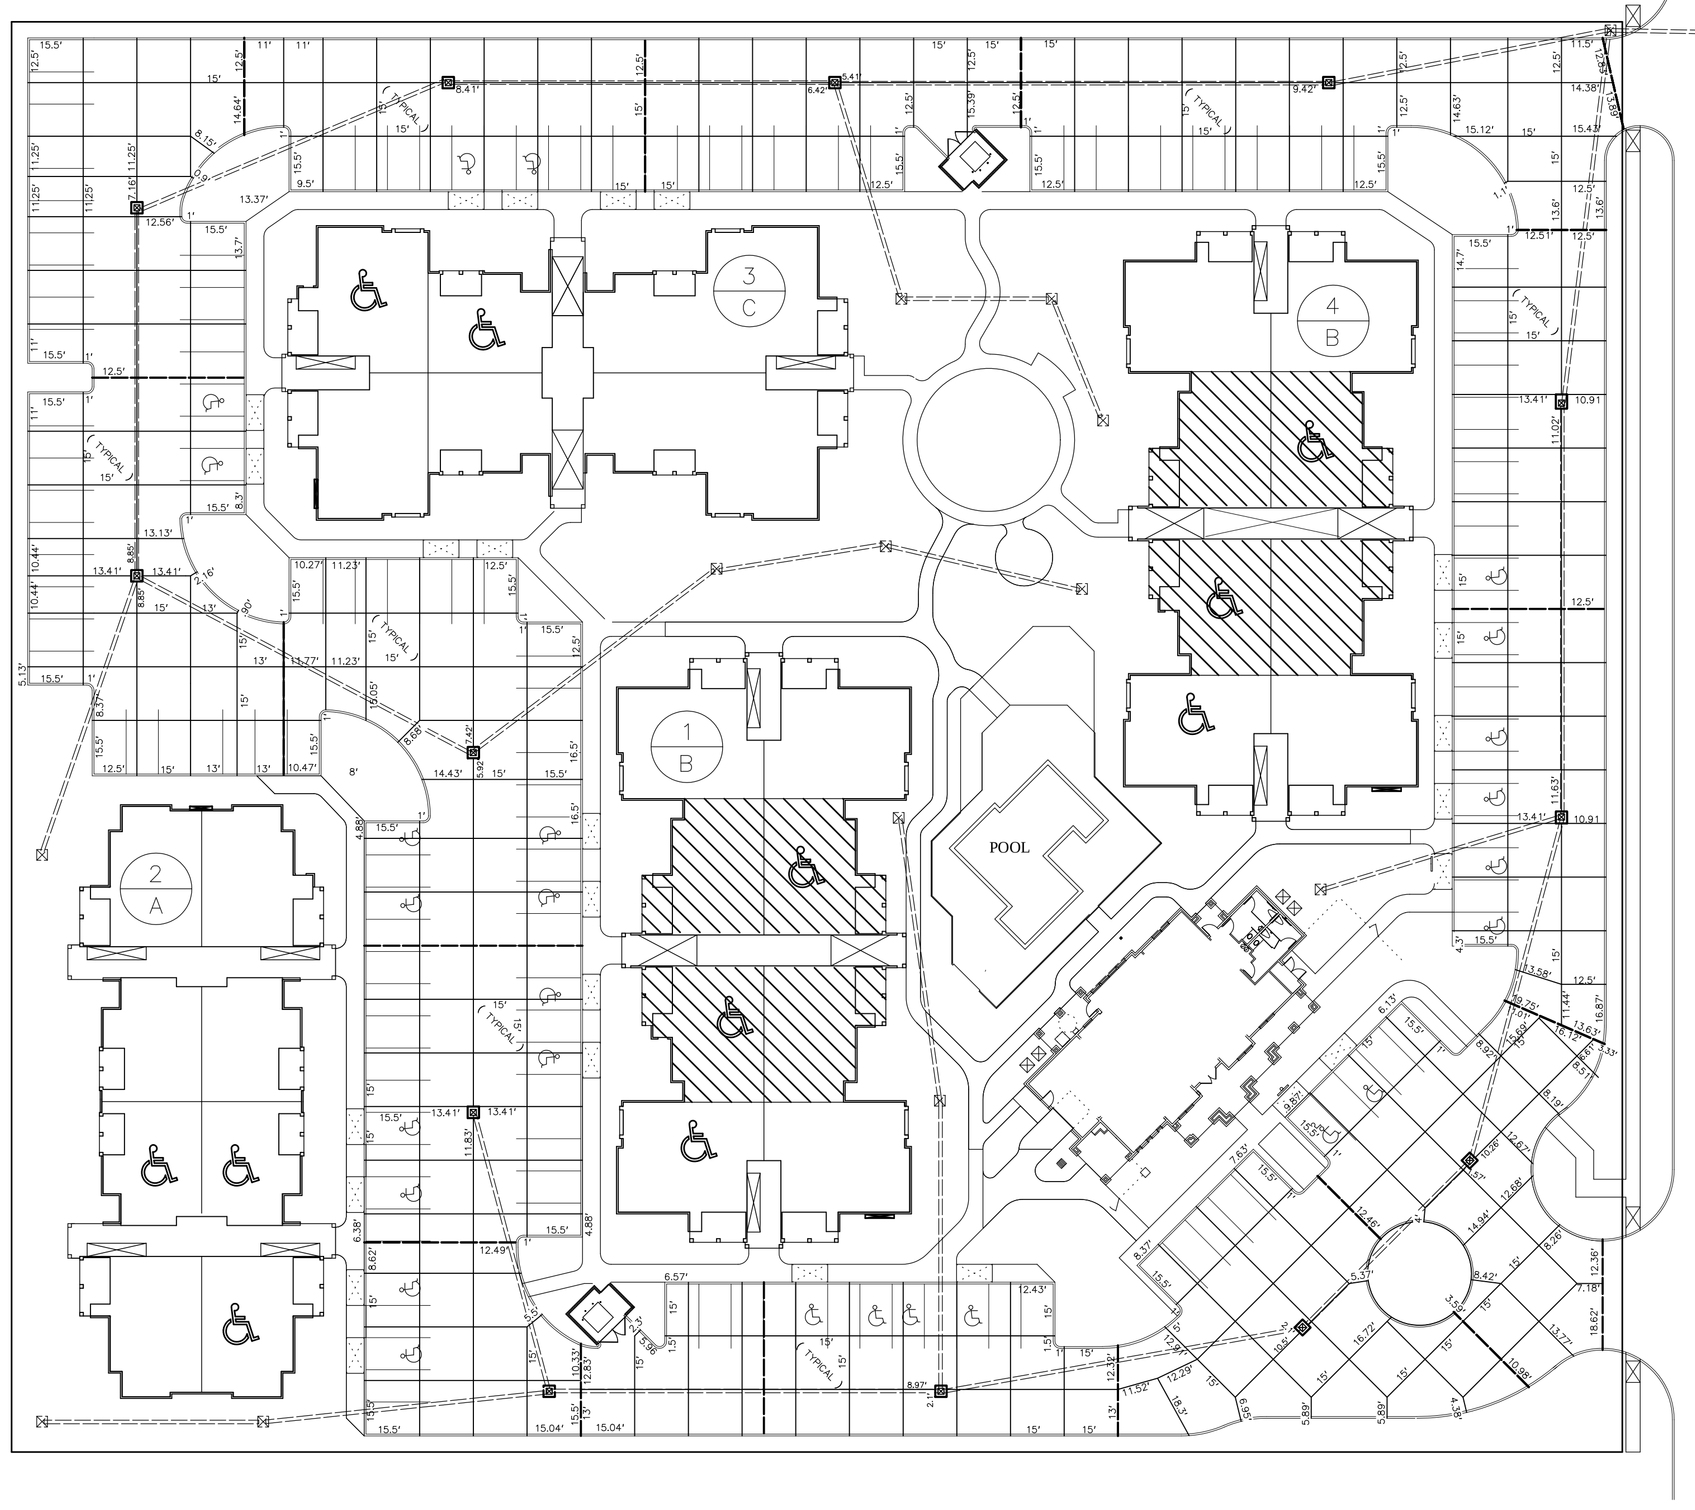

FUTURE BOULEVARD
100' R.O.W. EASEMENT

BUFFER & BIKE TRAIL
20' R.O.W. EASEMENT

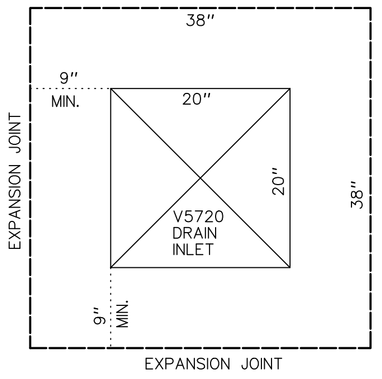

JOINT DETAIL AT DRAIN INLETS

NOTES:

1. ALL DIMENSIONS SHOWN ARE MEASURED ON/TO THE OUTSIDE OF THE 6" CONCRETE CURB

LEGEND

———— = TRANSVERSE EXPANSION JOINT

———— = TRANSVERSE CONTROL JOINT

PAVING JOINT LAYOUT PLAN

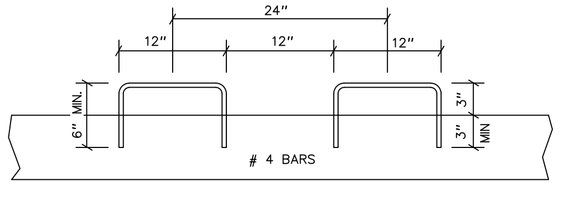

CURB DOWEL DETAIL

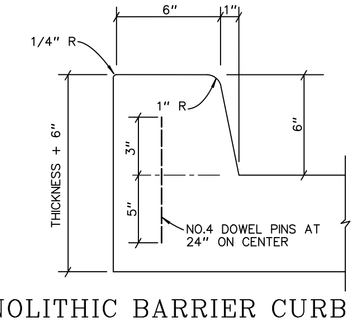

MONOLITHIC BARRIER CURB DETAIL

REVISED: 02-17-10

KELLY McHUGH & ASSOCIATES, INC.
CIVIL ENGINEERS & LAND SURVEYORS
845 GALVEZ ST., MANDEVILLE, LA.
PHONE 985-626-5611 FAX 985-626-5033

SCALE: 1" = 30' | DATE: 01-30-09
DRAWN: DRJ | JOB NO.: 08-194

RIVERVIEW

APARTMENTS IN ST. BERNARD PARISH, LOUISIANA for
PROVIDENT REALTY ADVISORS

BEELER GUEST OWENS ARCHITECTS, INC.
4545 N. CENTRAL EXPRESSWAY SUITE 300 DALLAS, TEXAS 75205 (214) 520-6878

DATE
01-30-09

PROJECT
08192

SHEET NUMBER
C.4

COPYRIGHT @ Beeler Guest Owens Architects, Inc. ALL RIGHTS RESERVED