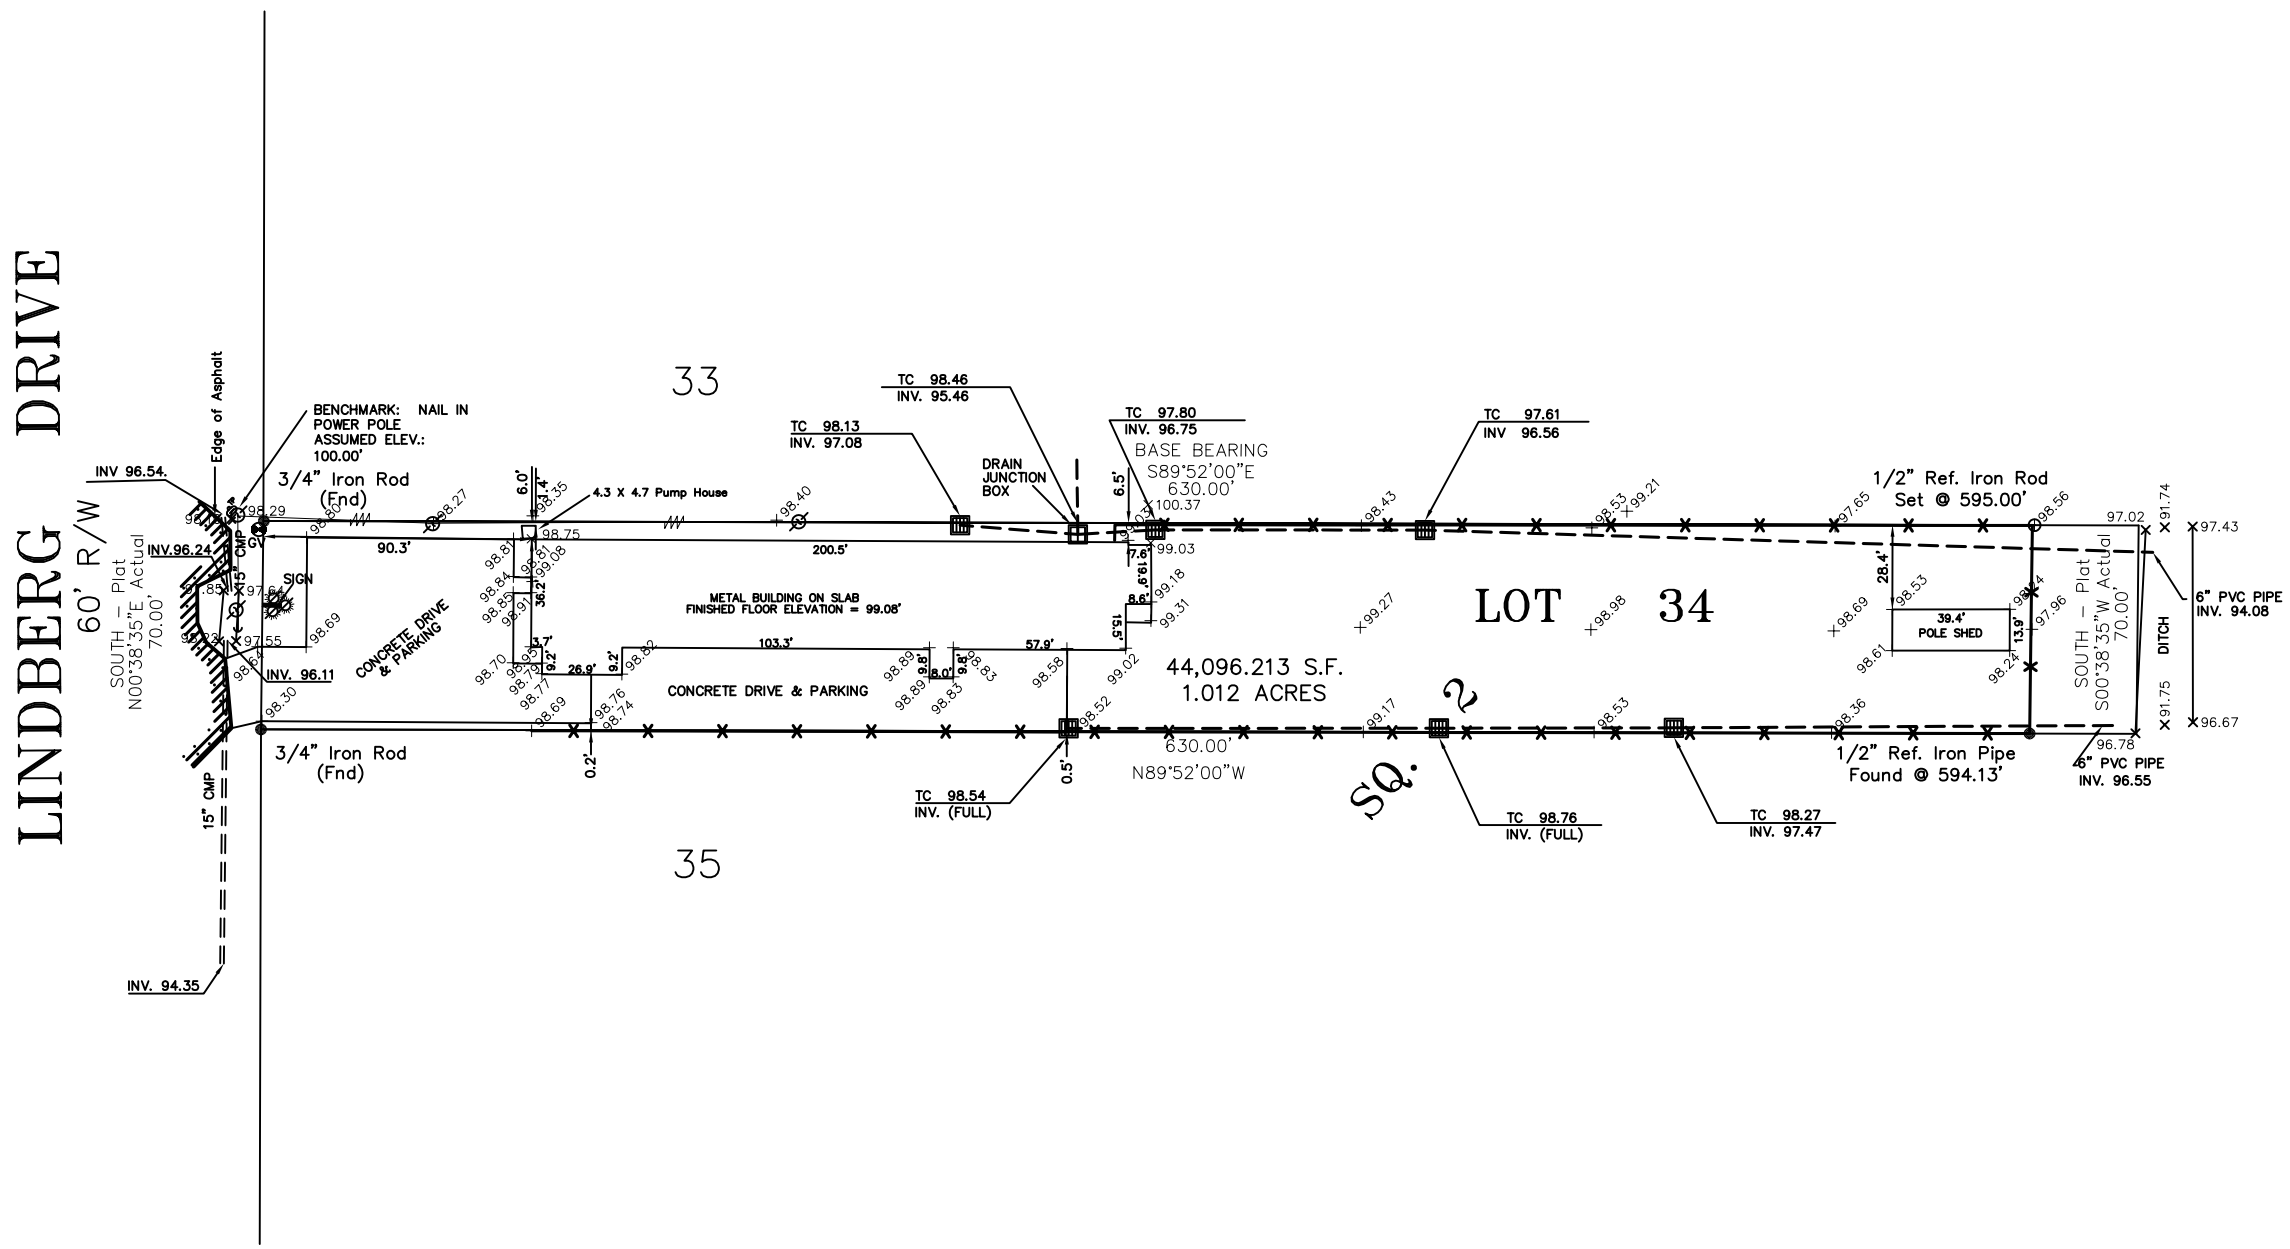


COPY OF SURVEY

SCALE: 1" = 30'-0"

COPY OF SURVEY

FRANK'S ACCURATE BODY SHOP
684 E. I-10 SERVICE ROAD
SLIDELL, LOUISIANA

NEW PAINT SHOP

DAMMON ENGINEERING, INC.
1095 FLORIDA AVENUE 985-649-5832 SLIDELL, LA. 70458
DAMMONENGINEERING.COM

SCALE:AS NOTED

FILE:

JOB NO. 1877

DATE:06-06-07

SHEET

C-1

OF