ACCESS CONTROL SINGLE DOOR WITH CARD READER, MAGNETIC LOCK, REX, JUNCTION BOX,DOOR CONTACT

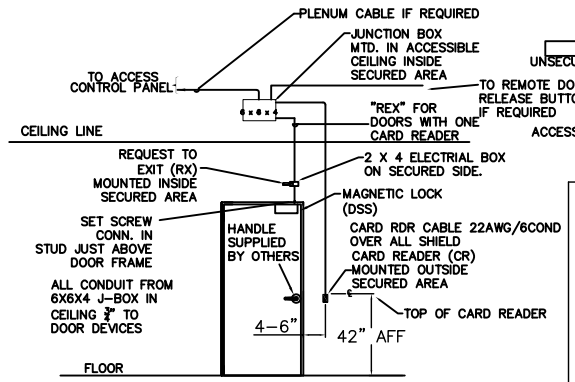

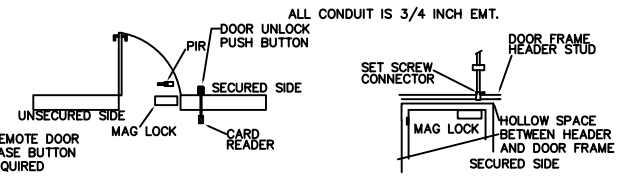

CONDUIT DOOR LAYOUT SINGLE DOOR MAG LOCK

ACCESS CONTROL DOUBLE DOOR WITH CARD READER, MAGNETIC LOCK, REX, JUNCTION BOX,DOOR CONTACT

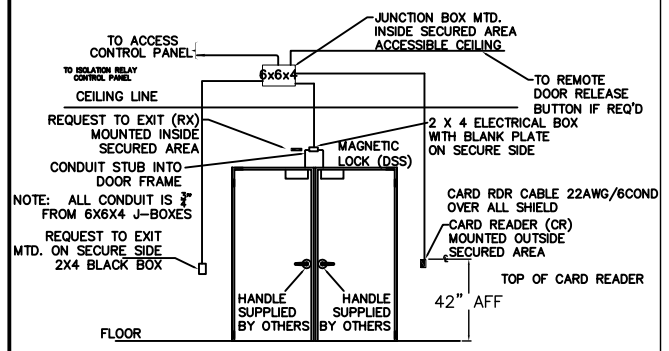

CONDUIT DOOR LAYOUT DOUBLE DOOR MAG LOCK

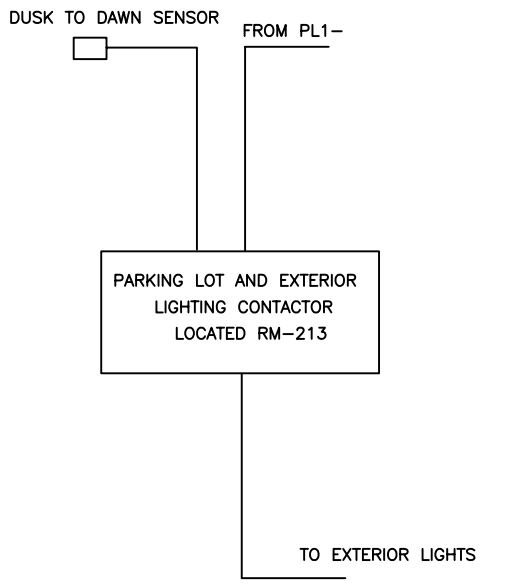

LEGEND

- NEW DUPLEX RECEPTACLE
- EXHAUST FAN
- SECURITY ACCESS DOOR (SCANNER BY OTHERS)
- (U) COLUMN MOUNTED UTILITIES
- (J) JUNCTION BOX

NOTE

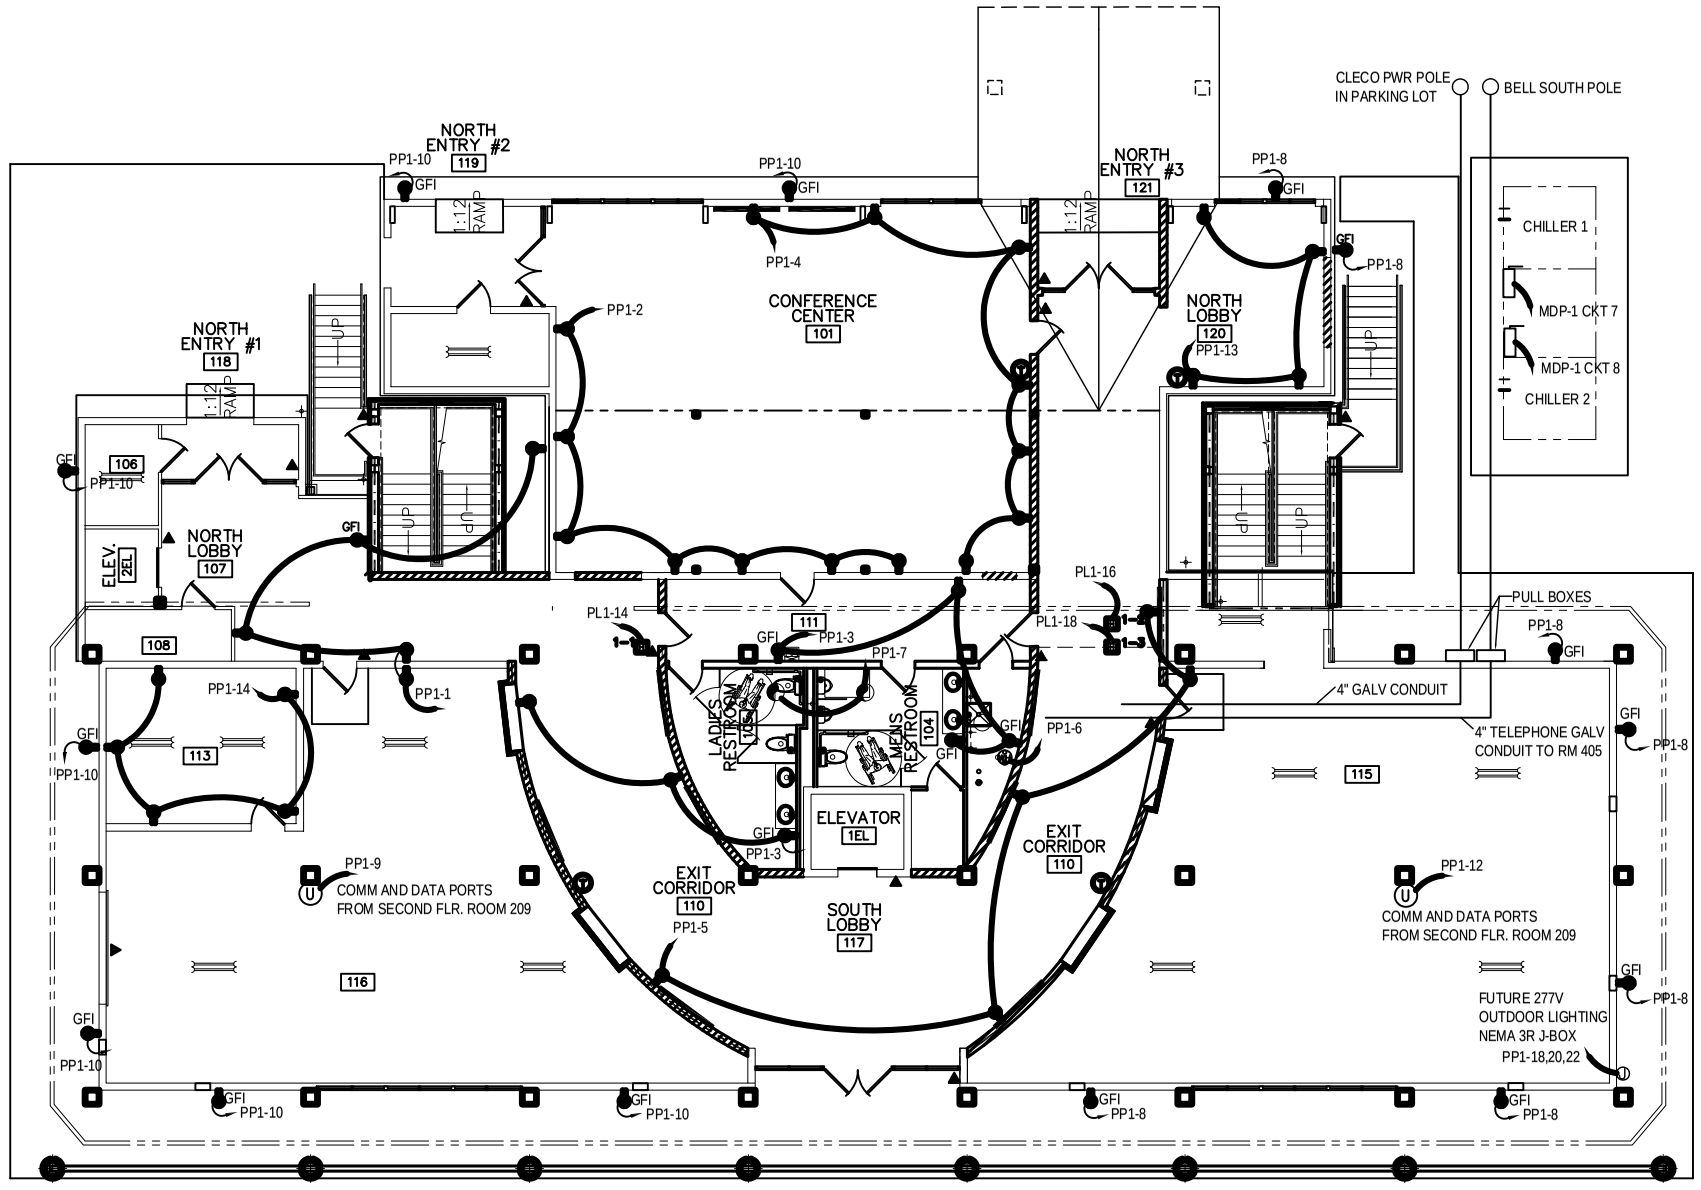

FIRST FLOOR POWER PLAN

SCALE: 1/8" = 1'-0"

HVAC CHANGES: 11/05/07ab

CONTRACT SET- 10/10/07

1ST FLOOR POWER PLAN

ST. TAMMANY PARISH ADMIN. COMPLEX
OLD SPANISH TRAIL
SLIDELL, LOUISIANA

RENOVATE OFFICE BUILDING

DAMMON ENGINEERING, INC.
1095 FLORIDA AVENUE 985-649-5832 SLIDELL, LA. 70458
DAMMONENGINEERING.COM

SCALE:AS NOTED
FILE:
JOB NO. 1729
DATE:1-8-07
SHEET E1P
OF