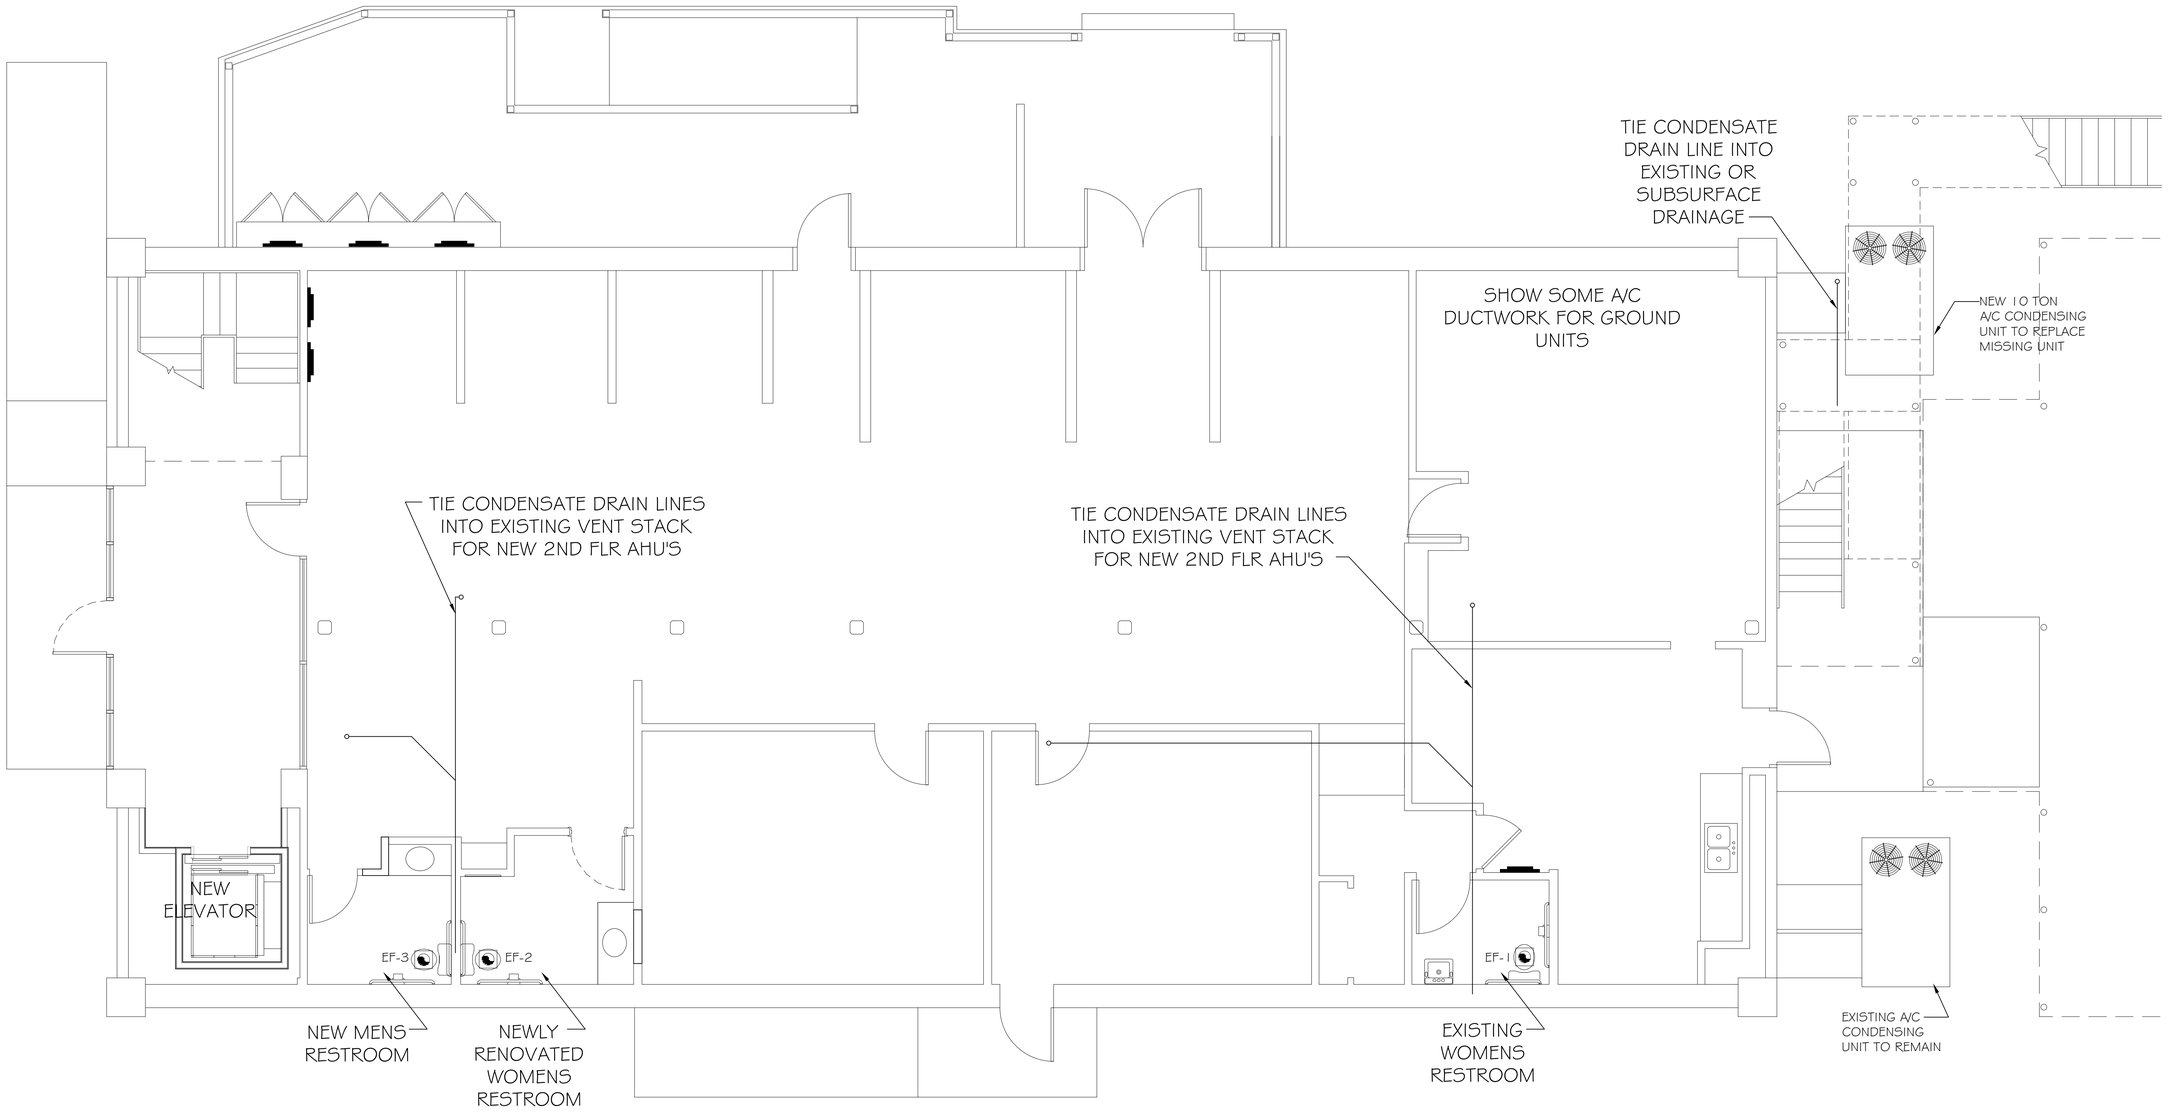

FIRST FLOOR PLUMBING PLAN

SCALE: 1/4"=1'-0"

DAMMON ENGINEERING, INC.
Architects & Engineers
dammoneng@earthlink.net
dammoneng@bellsouth.net
PHONE: 985-649-5832
FAX: 985-641-5950
CHIEF ENGINEER, EMMETT DAMMON, P.E.
CHIEF ARCHITECT, ROBERT WILTSE
534 OLD SPANISH TRAIL
SLIDELL, LA 70458

The above drawings are schematic, design and construction details are the responsibility of the contractor. All drawings and designs are and shall remain the property of Dammon Engineering and no part thereof shall be copied, disclosed to others or used in connection with any work or project other than the specific project for which they have been prepared and developed without written consent of Dammon Engineering. Visual contact with these drawings or specifications shall constitute conclusive evidence of acceptance of these restrictions.

CHAMBER OF COMMERCE OFFICE RENOVATION

FRONT STREET
SLIDELL, LOUISIANA

DATE: 08-27-2013
JOB No:
DRAWN BY: JTL
CHECKED BY:

#	DESCRIPTION	DATE
REVISIONS		

FIRST FLOOR PLUMBING PLAN

SHEET No:

P-1