PRODUCED BY AN AUTODESK EDUCATIONAL PRODUCT

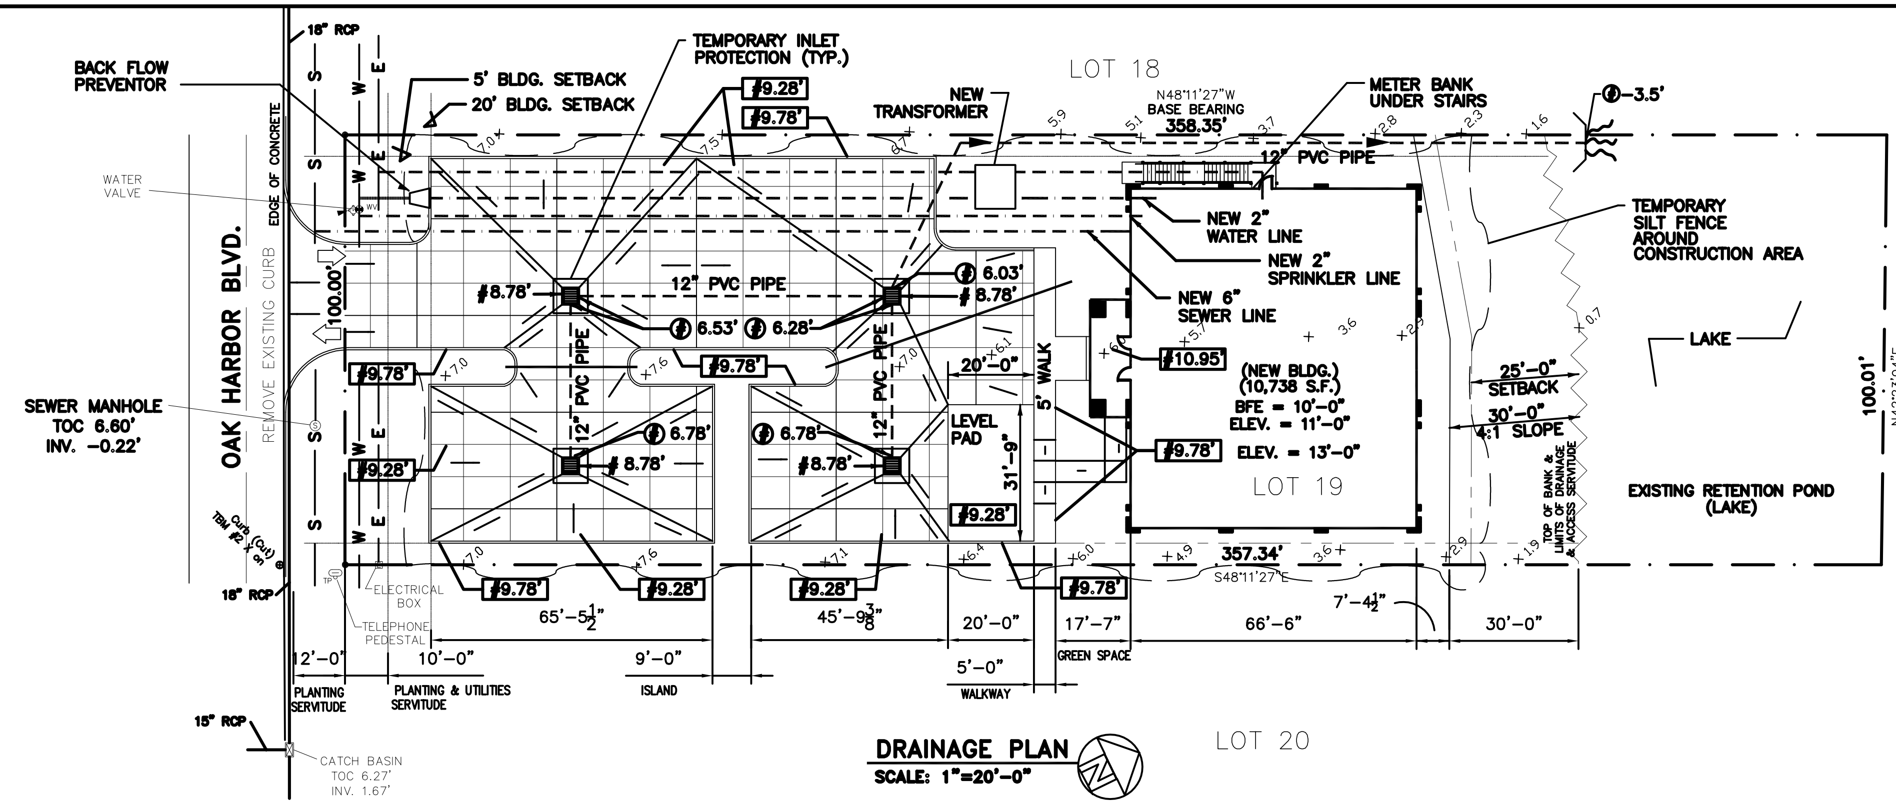

DRAINAGE PLAN
SCALE: 1"=20'-0"

LEGEND

- W — W — W – EXISTING 12" WATER LINE
- S — S — S – EXISTING 8" SEWER LINE
- PROPERTY LINE
- SETBACK LINE
- NEW BUILDING
- FUTURE BLDG.
- 4:1 SLOPE LINE
- NEW DROP INLET
- SLOPE LINES
- NEW DRAIN LINE
- TOP OF GRATE ELEVATION
- INVERT ELEVATION
- 00.00 – NEW ELEVATIONS
- *00.00 – EXISTING ELEVATIONS
- 1" PVC PIPE UNDERGROUND
- TEMPORARY SILT FENCE

NOTES:

1) DRAIN PIPE & FITTINGS SHALL BE POLYVINYL CHLORIDE PLASTIC PIPE, MEETING CLASS 100 C-900 PVC.
2) ELEVATIONS SHOWN ARE M.S.L.

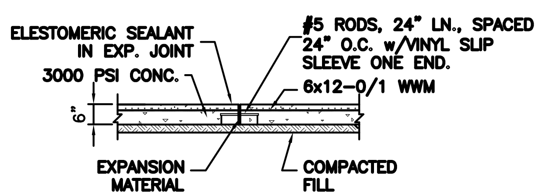

EXPANSION JOINT DETAIL
N.T.S.

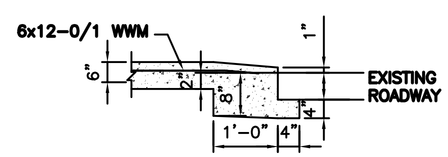

DRIVEWAY DETAIL
N.T.S.

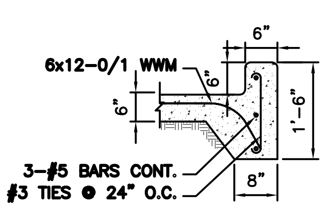

CURB DETAIL
N.T.S.

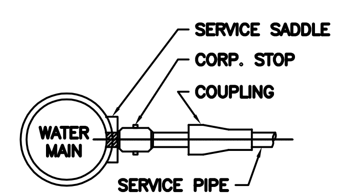

SERVICE CONNECTION FOR TAPS TO MAIN
N.T.S.

NOTES:
1) DRAIN PIPE & FITTINGS SHALL BE POLYVINYL CHLORIDE PLASTIC PIPE, MEETING CLASS 100 C-900 PVC.
2) ELEVATIONS SHOWN ARE M.S.L.
3) NO DETENTION CALCULATIONS REQUIRED THIS LOT DRAINS INTO EXISTING DETENTION POND.

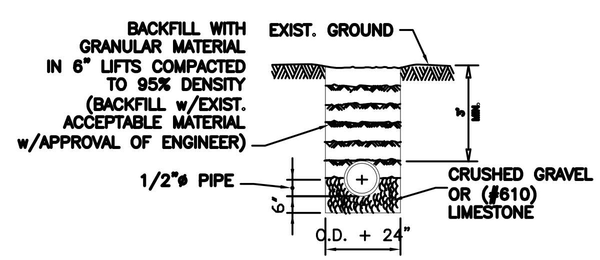

A MIN. 10 FT. HORIZONTAL AND 18" VERTICAL SEPARATION IS REQUIRED BETWEEN WATER & SEWER LINE.

PIPE BEDDING DETAIL FOR SEWER & WATER LINE
N.T.S.

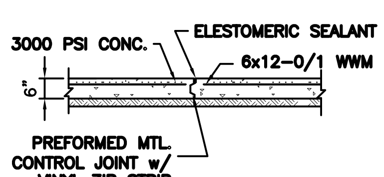

CONTROL JOINT DETAIL
N.T.S.

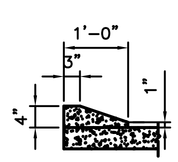

MOUNTABLE CURB DETAIL
N.T.S.

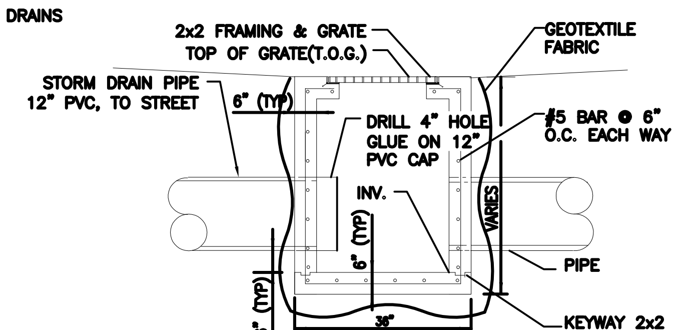

TYPICAL DROP INLET
N.T.S.

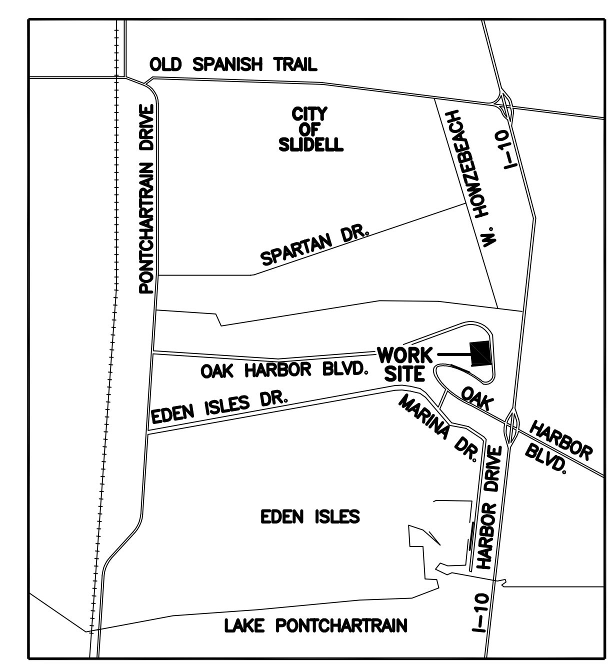

VICINITY MAP
N.T.S.

DRAINAGE PLAN

LEVEL 10 MARKETING
520 OAK HARBOR BLVD.
SLIDELL, LA

LEVEL 10 MARKETING BUILDING

DAMMON ENGINEERING. INC.
1095 FLORIDA AVENUE 985-649-5832 SLIDELL, LA. 70458
DAMMONENGINEERING.COM

SCALE:AS NOTED
FILE:
JOB NO. 1675
DATE:05-18-05
SHEET C-2
OF

PRODUCED BY AN AUTODESK EDUCATIONAL PRODUCT
PRODUCED BY AN AUTODESK EDUCATIONAL PRODUCT