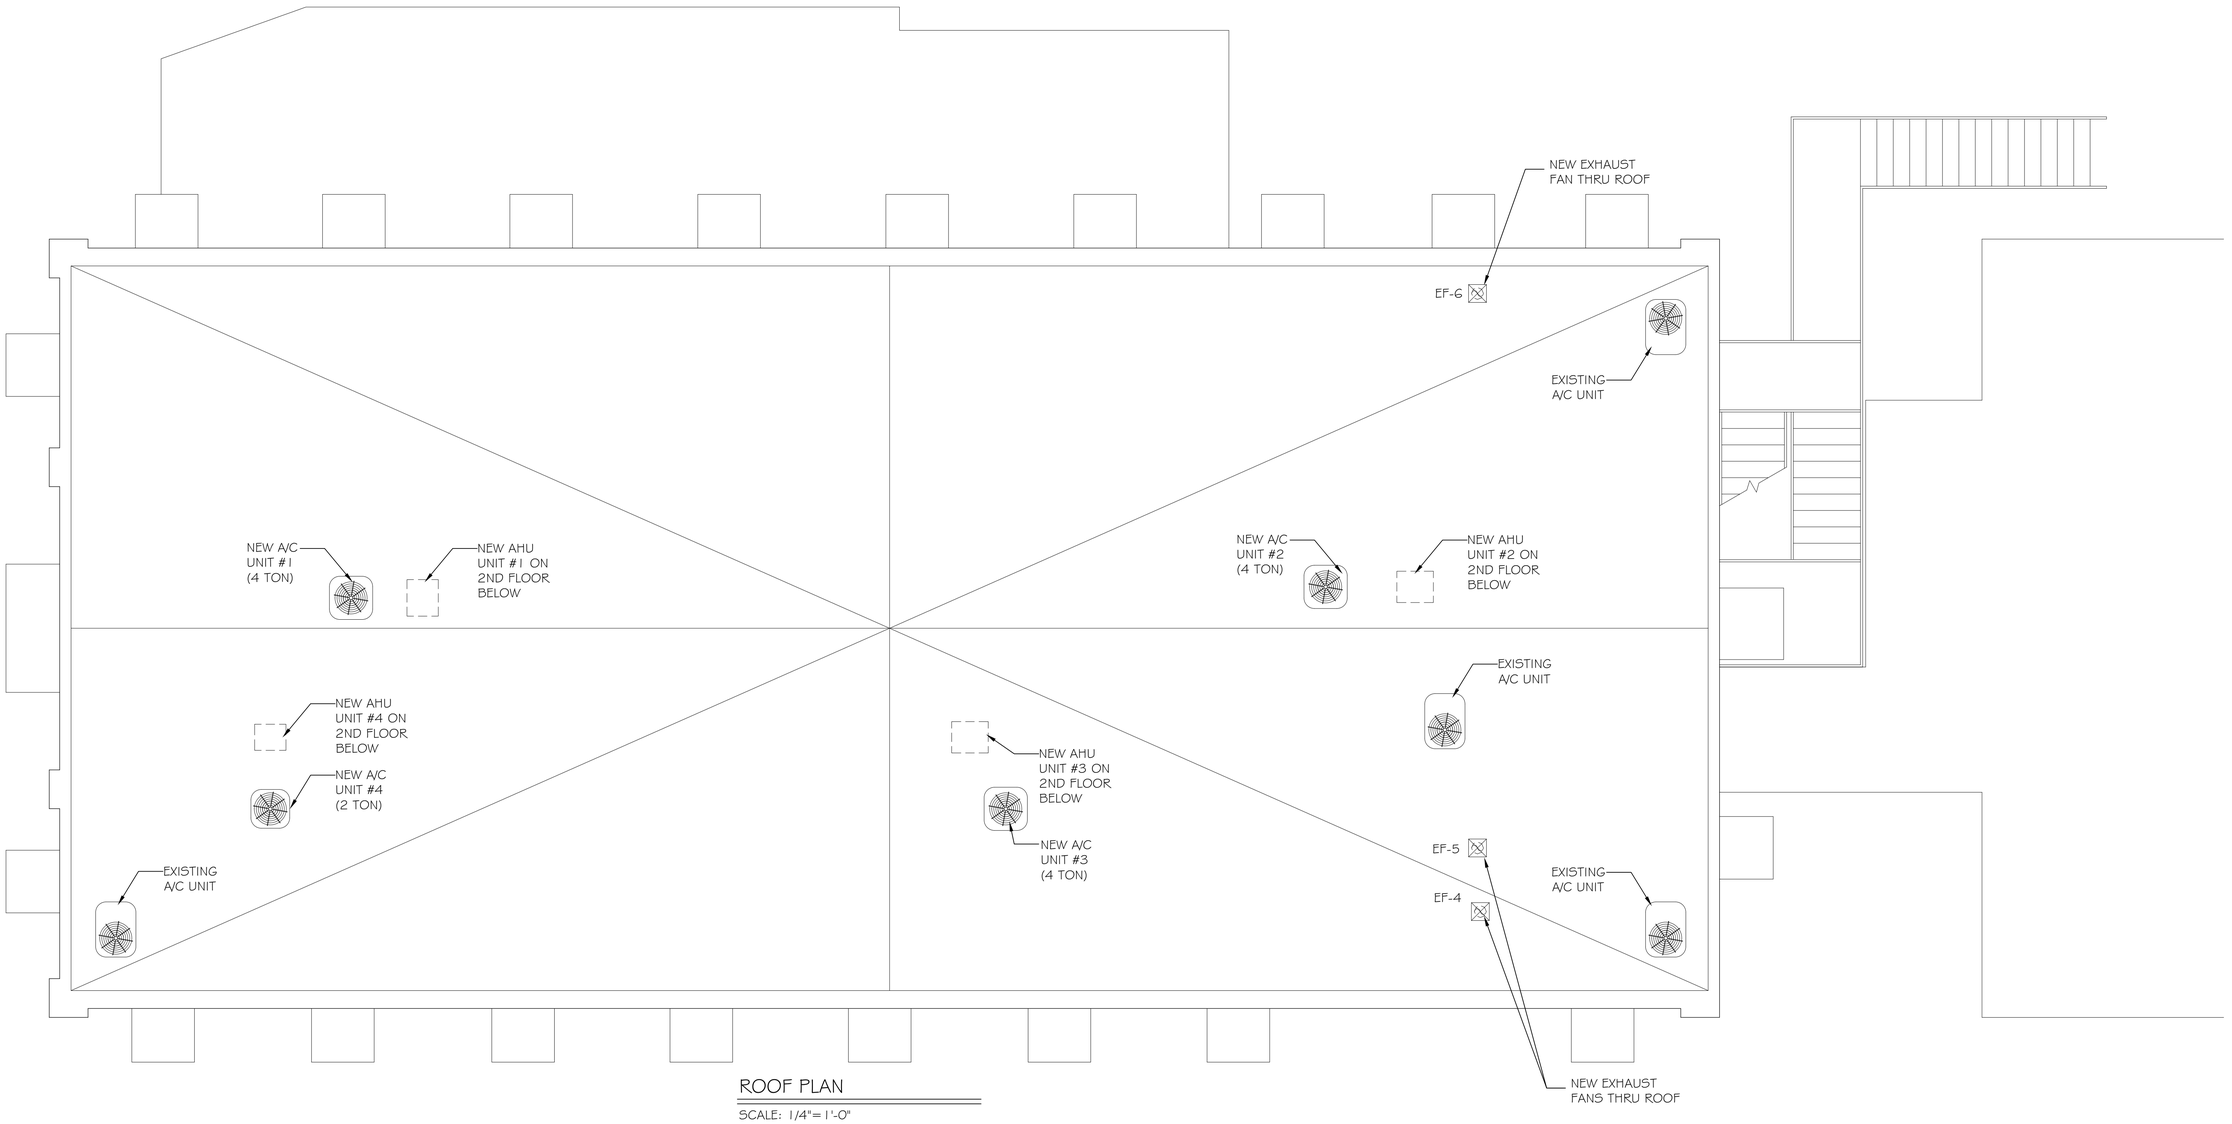

ROOF PLAN

SCALE: 1/4"= 1'-0"

DAMMON ENGINEERING, INC.
Architects & Engineers
dammoneng@eatel.net
dammond@bellsouth.net
PHONE: 985-649-5832
FAX: 985-641-5950

CHIEF ENGINEER, EMMETT DAMMON, P.E.
CHIEF ARCHITECT, ROBERT WILTSE
534 OLD SPANISH TRAIL
SLIDELL, LA 70458

The above drawings are schematic, design and construction information is intended for use on the project described herein. All drawings are and shall remain the property of Dammon Engineering and no part thereof shall be copied, disclosed to others or used in connection with any work or project other than the specific project for which they have been prepared and developed without written consent of Dammon Engineering. Visual contact with these drawings or specifications shall constitute conclusive evidence of acceptance of these restrictions.

CHAMBER OF COMMERCE OFFICE RENOVATION

FRONT STREET
SLIDELL, LOUISIANA

DATE: 08-27-2013
JOB No:
DRAWN BY: JTL
CHECKED BY:

#	DESCRIPTION	DATE
REVISIONS		

ROOF PLAN

SHEET No:

A-4