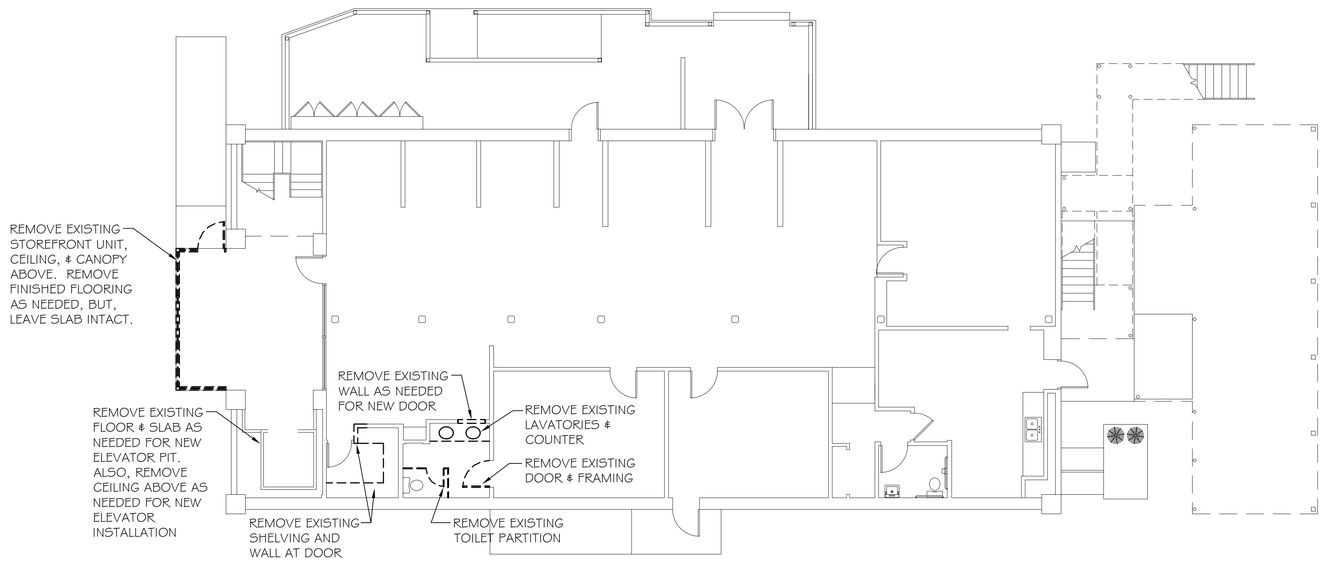

FIRST FLOOR DEMO PLAN

SCALE: 1/8"=1'-0"

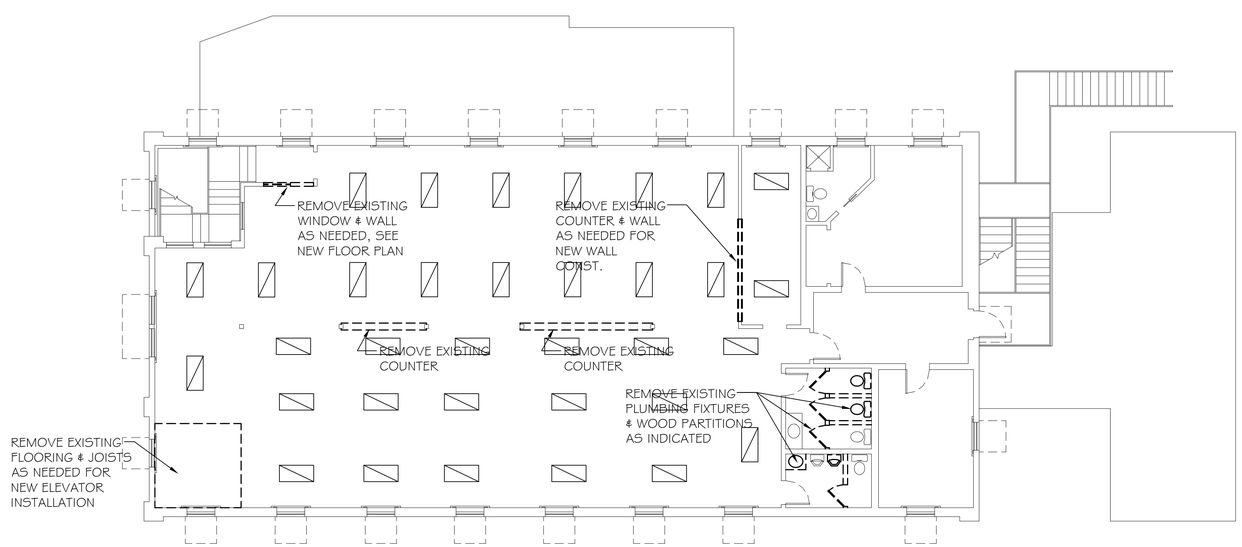

SECOND FLOOR DEMO PLAN

SCALE: 1/8"=1'-0"

DAMMON ENGINEERING, INC.
Architects & Engineers
dammoneng@earthlink.net
dammoneng@bellsouth.net
PHONE: 985-649-5832
FAX: 985-641-5950

CHIEF ENGINEER, EMMETT DAMMON, P.E.
CHIEF ARCHITECT, ROBERT WILTSE
554 OLD SPANISH TRAIL
SLIDELL, LA 70458

The above drawings are conclusions, designs and specifications which are the property of Dammon Engineering and remain the property of Dammon Engineering and no part of the same may be used for any purpose not made in connection with any work or project other than the work or project for which they have been prepared and developed without written consent of Dammon Engineering. Visual contact with these drawings or specifications shall constitute conclusive evidence of acceptance of these restrictions.

CHAMBER OF COMMERCE OFFICE RENOVATION

FRONT STREET
SLIDELL, LOUISIANA

JOB No:

DATE: 08-27-2013

DRAWN BY: JTL

CHECKED BY:

#	DESCRIPTION	DATE
	REVISIONS	

DEMO PLANS

SHEET No:

D-1