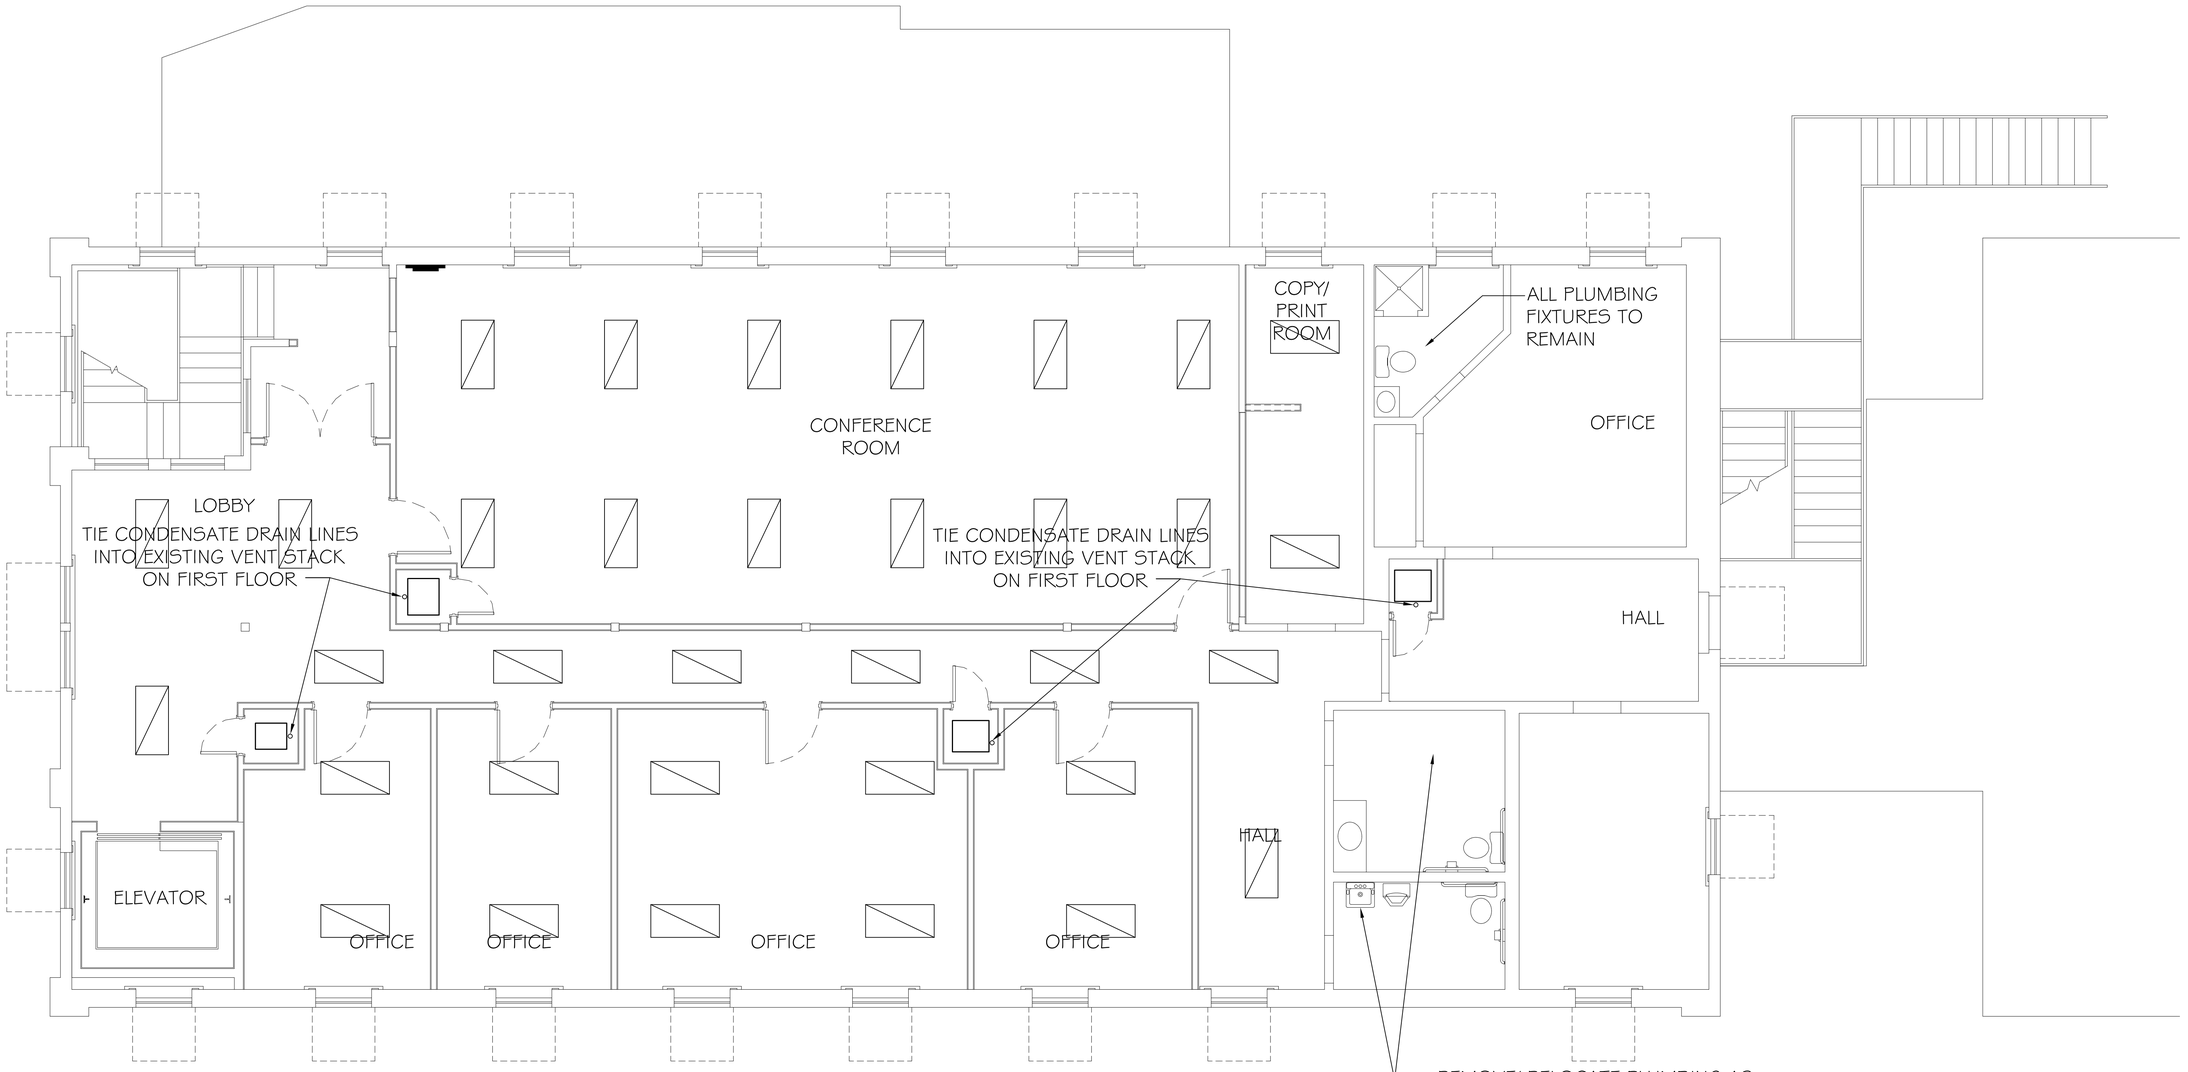

SECOND FLOOR PLUMBING PLAN

SCALE: 1/4"= 1'-0"

DAMMON ENGINEERING, INC.
Architects & Engineers
dammoneng@earthlink.net
CHIEF ENGINEER, EMMETT DAMMON, P.E.
CHIEF ARCHITECT, ROBERT WILTSE
534 OLD SPANISH TRAIL
SLIDELL, LA 70458
dammoneng@earthlink.net
PHONE: 985-649-5832
FAX: 985-641-5950

The above drawings are schematic, design and construction information that is the property of Dammon Engineering, and no portion may be used or reproduced without the written consent of Dammon Engineering. Any unauthorized use of these drawings is at the user's sole risk and without liability to Dammon Engineering. The user shall indemnify and hold Dammon Engineering harmless from any claim arising from the unauthorized use of these drawings. Submission or transmittal of these drawings to meet regulatory requirements or for similar purposes does not constitute publication in derogation of Dammon Engineering's common law copyright or other reserved rights.

CHAMBER OF COMMERCE
OFFICE RENOVATION

FRONT STREET
SLIDELL, LOUISIANA

JOB No:	DATE: 08-27-2013
DRAWN BY:	CHECKED BY: JTL

#	DESCRIPTION	DATE
REVISIONS		

SECOND FLOOR PLUMBING PLAN

SHEET No:

P – 2