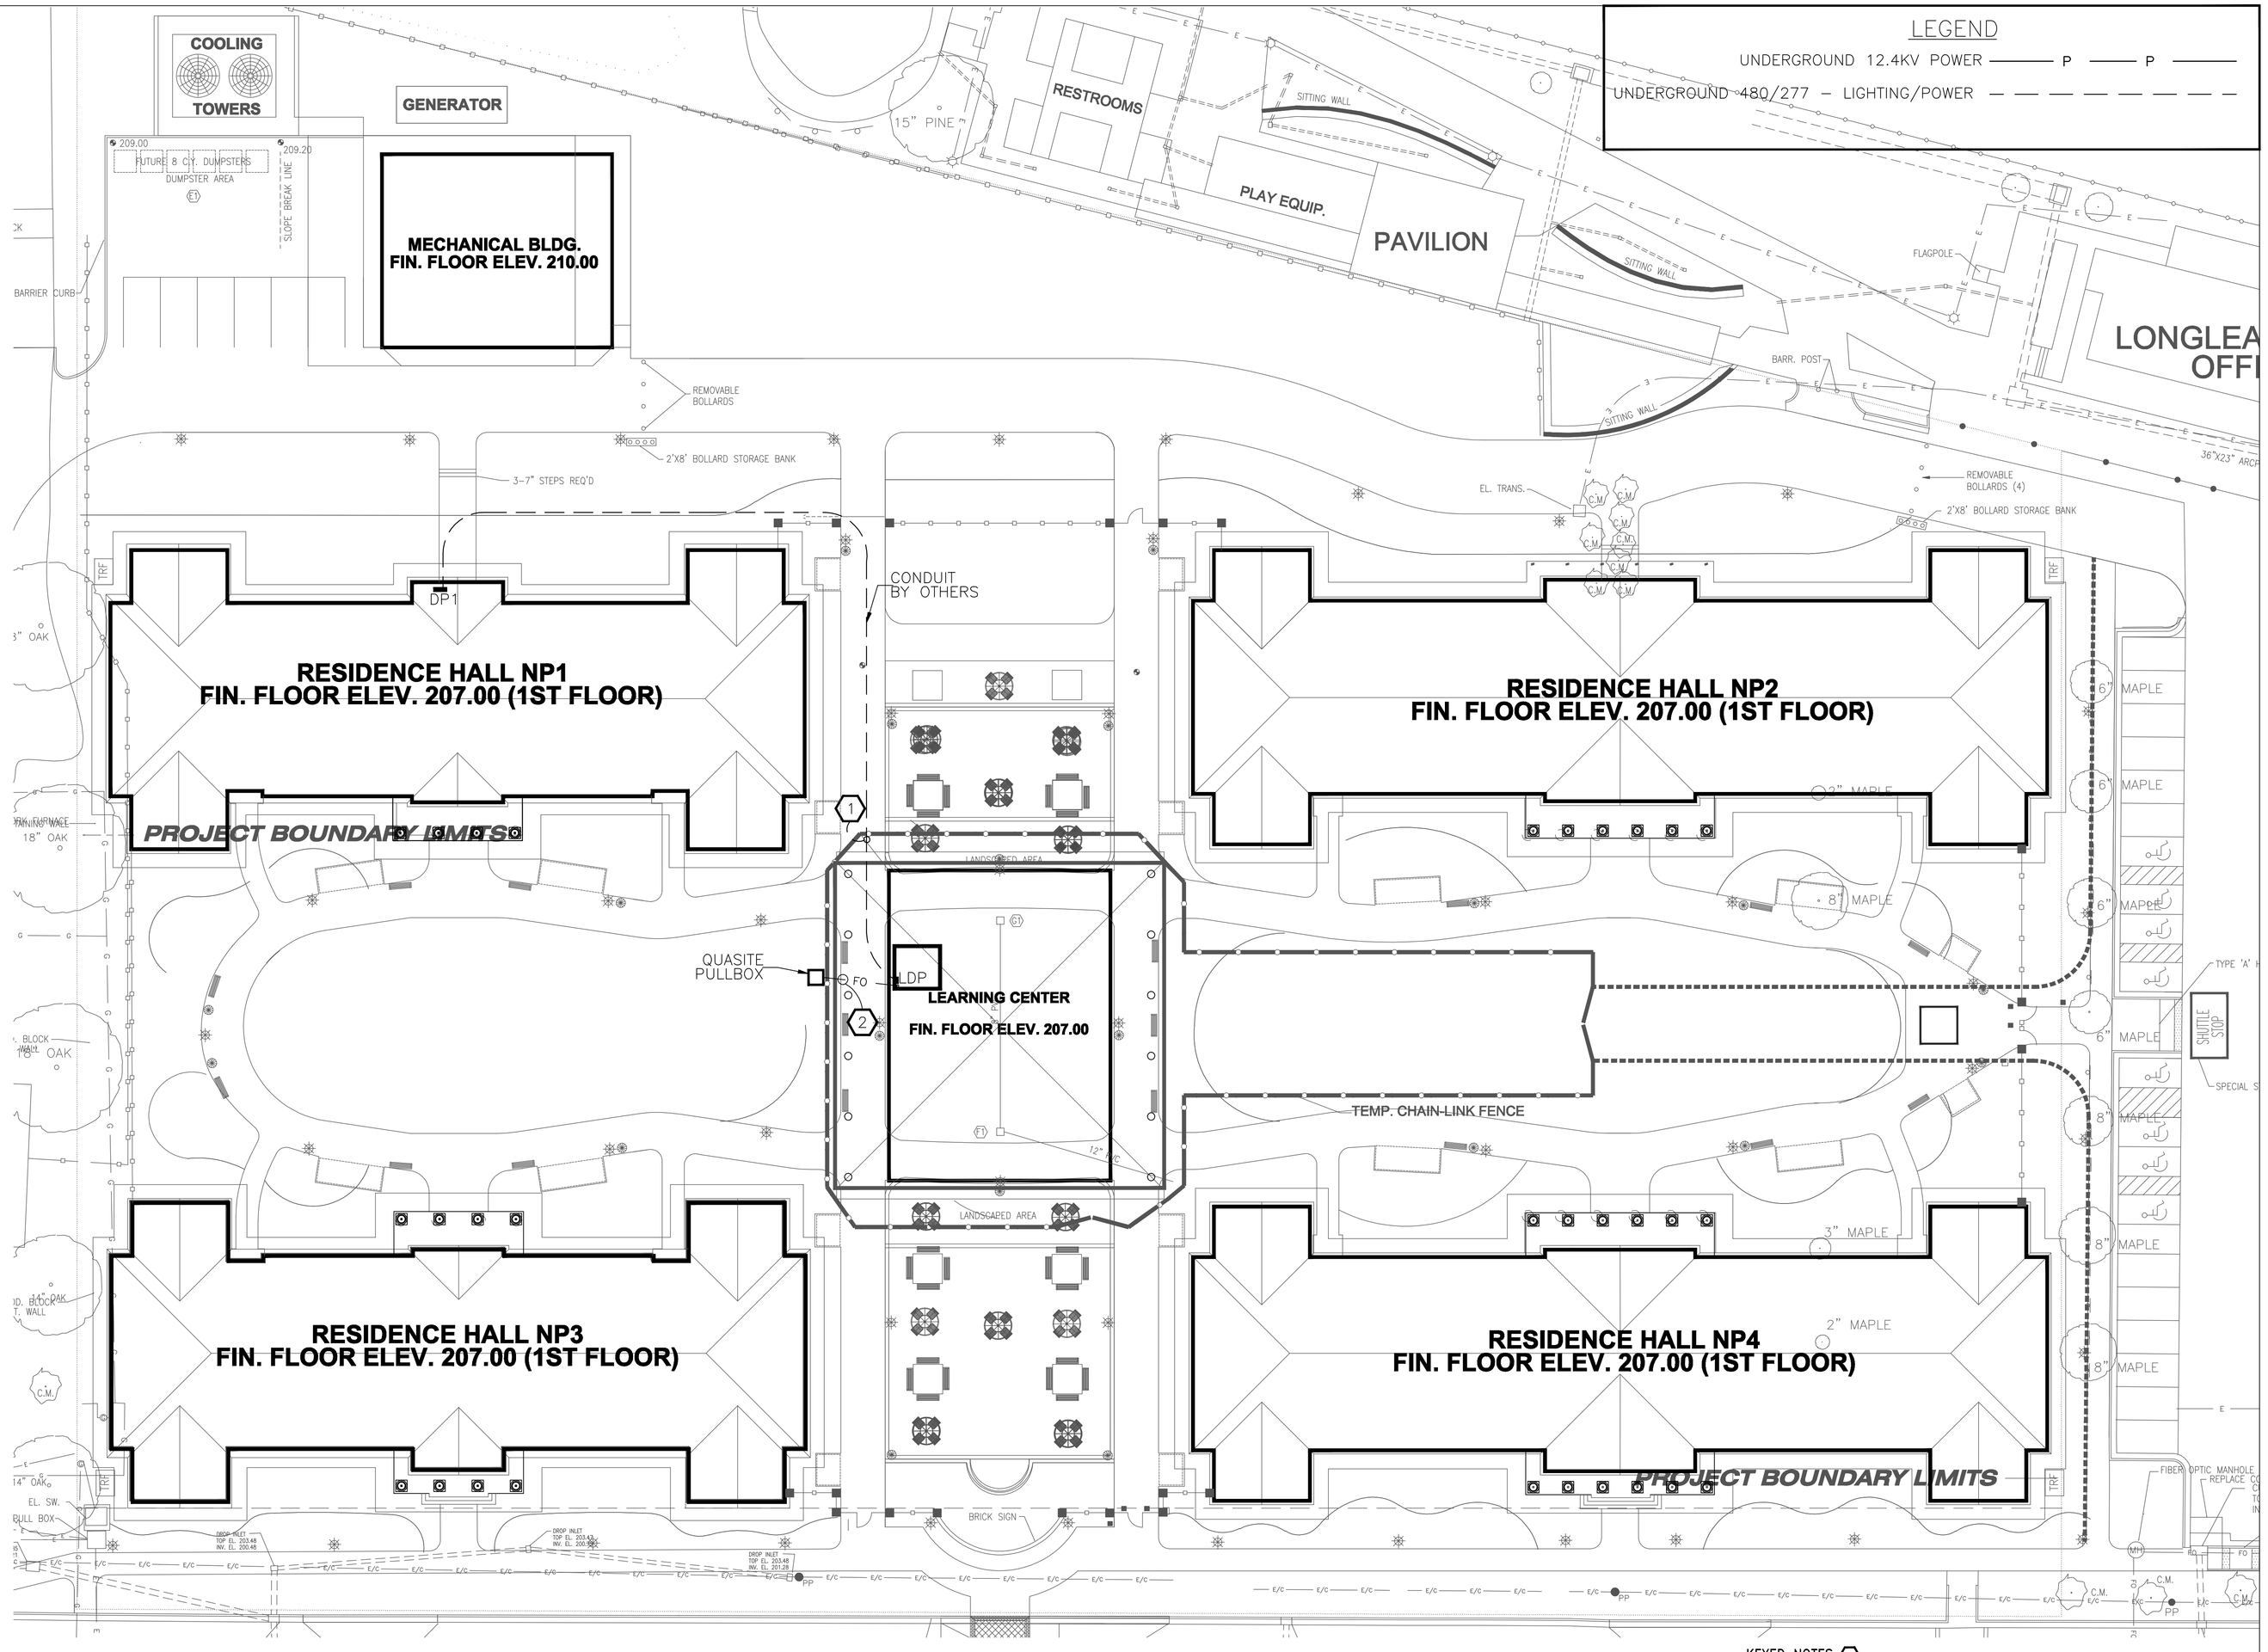

LEGEND

UNDERGROUND 12.4KV POWER —— P —— P ——

UNDERGROUND 480/277 – LIGHTING/POWER – – – – – – – –

KEYED NOTES:

1. TIE IN TO CONDUITS ALREADY INSTALLED IN THIS LOCATION FOR POWER FEEDER. PULL FEEDERS FROM "DP1" IN BLDG. NP1 TO PANEL "LDP" IN LEARNING CENTER.

2. ROUTE CONDUITS FOR COMMUNICATIONS FROM HANDHOLE INTO BUILDING RM. 109 I.T. ROOM. SEE SHEET LE1.1 FOR SIZING.

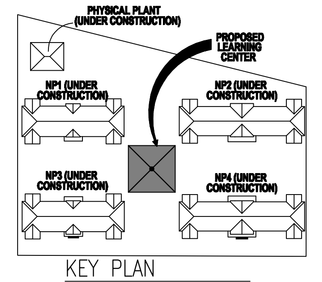

KEY PLAN
NTS

THIS DRAWING IS AN ELECTRONIC FILE PREPARED SOLELY FOR THE PURPOSE OF THIS PROJECT. THIS DRAWING AND COMPUTER FILE SHALL NOT BE USED, CHANGED, OR MODIFIED BY ANY PARTY FOR ANY PURPOSE WITHOUT AUTHORIZATION OF I.C. THOMASSON.

I. C. THOMASSON ASSOCIATES, INC.
CONSULTING ENGINEERS
BROOKHAVEN, MS
ICT PROJECT NUMBER: B187.03

DRAWN: GCM
CHECKED: CWF
FINAL DATE: AUGUST 12, 2009
REVISED: 1 OCTOBER 8, 2008-ADDENDA; 2 MAY 27, 2009-REVISION
REVISED:
UPDATE:
COMPUTER FILE NAME: border1.dwg

LANDRY AND LEWIS ARCHITECTS, P.A.
#1 COMMERCE DRIVE
SUITE 200
HATTIESBURG, MS 39402
601-271-7711
FAX 601-271-7712

DESIGN CONSULTANTS
CLARK • NEXSEN
Architecture & Engineering
1523 Ellsworth Avenue, Suite 302
Charlotte, North Carolina 28204

SHEET TITLE: SITE PLAN – LIGHTING AND POWER

PROJECT: IHL No. 208-267 A
DORMITORY REPLACEMENT LEARNING CENTER, PH II HATTIESBURG
THE UNIVERSITY OF SOUTHERN MISSISSIPPI

THE UNIVERSITY OF SOUTHERN MISSISSIPPI

CHARLES WAYNE TANNEHILL
REGISTERED PROFESSIONAL ENGINEER
No. 12447
STATE OF MISSISSIPPI
SEAL

CN-08-3096A

SHEET NUMBER
LE0.1
OF 3 SHEET