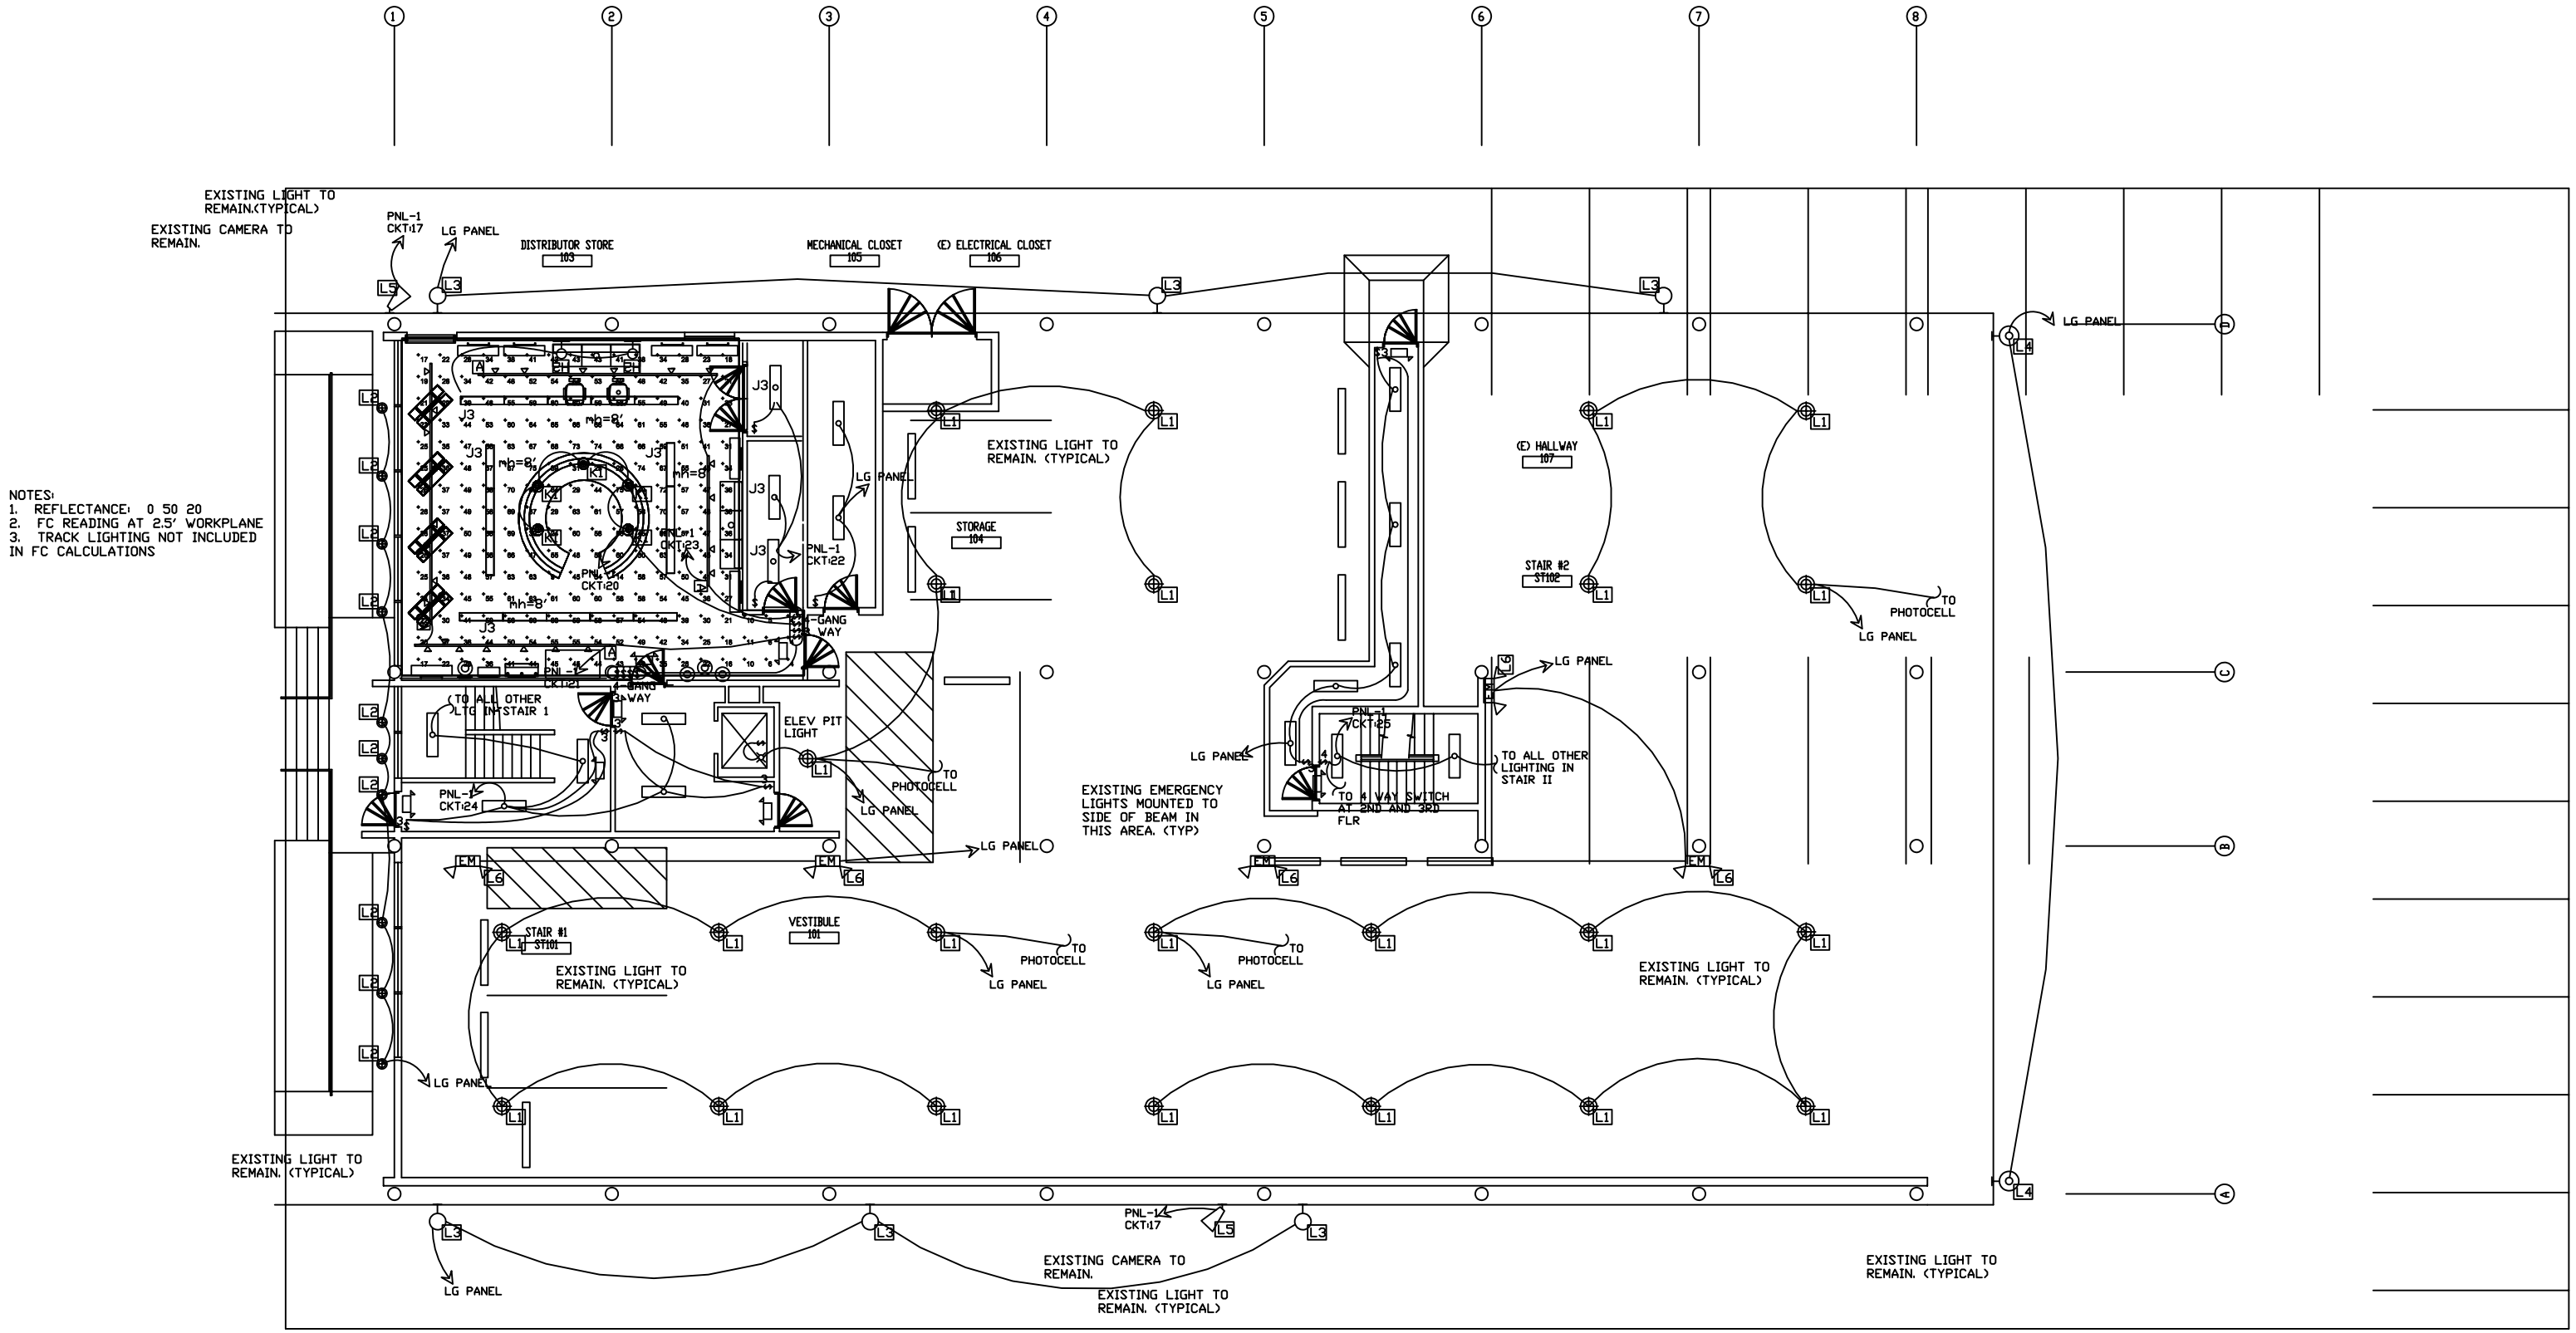

NOTES:
1. REFLECTANCE: 0 50 20
2. FC READING AT 2.5' WORKPLANE
3. TRACK LIGHTING NOT INCLUDED IN FC CALCULATIONS

FIRST FLOOR LIGHTING PLAN

SCALE: 1/8"=1'