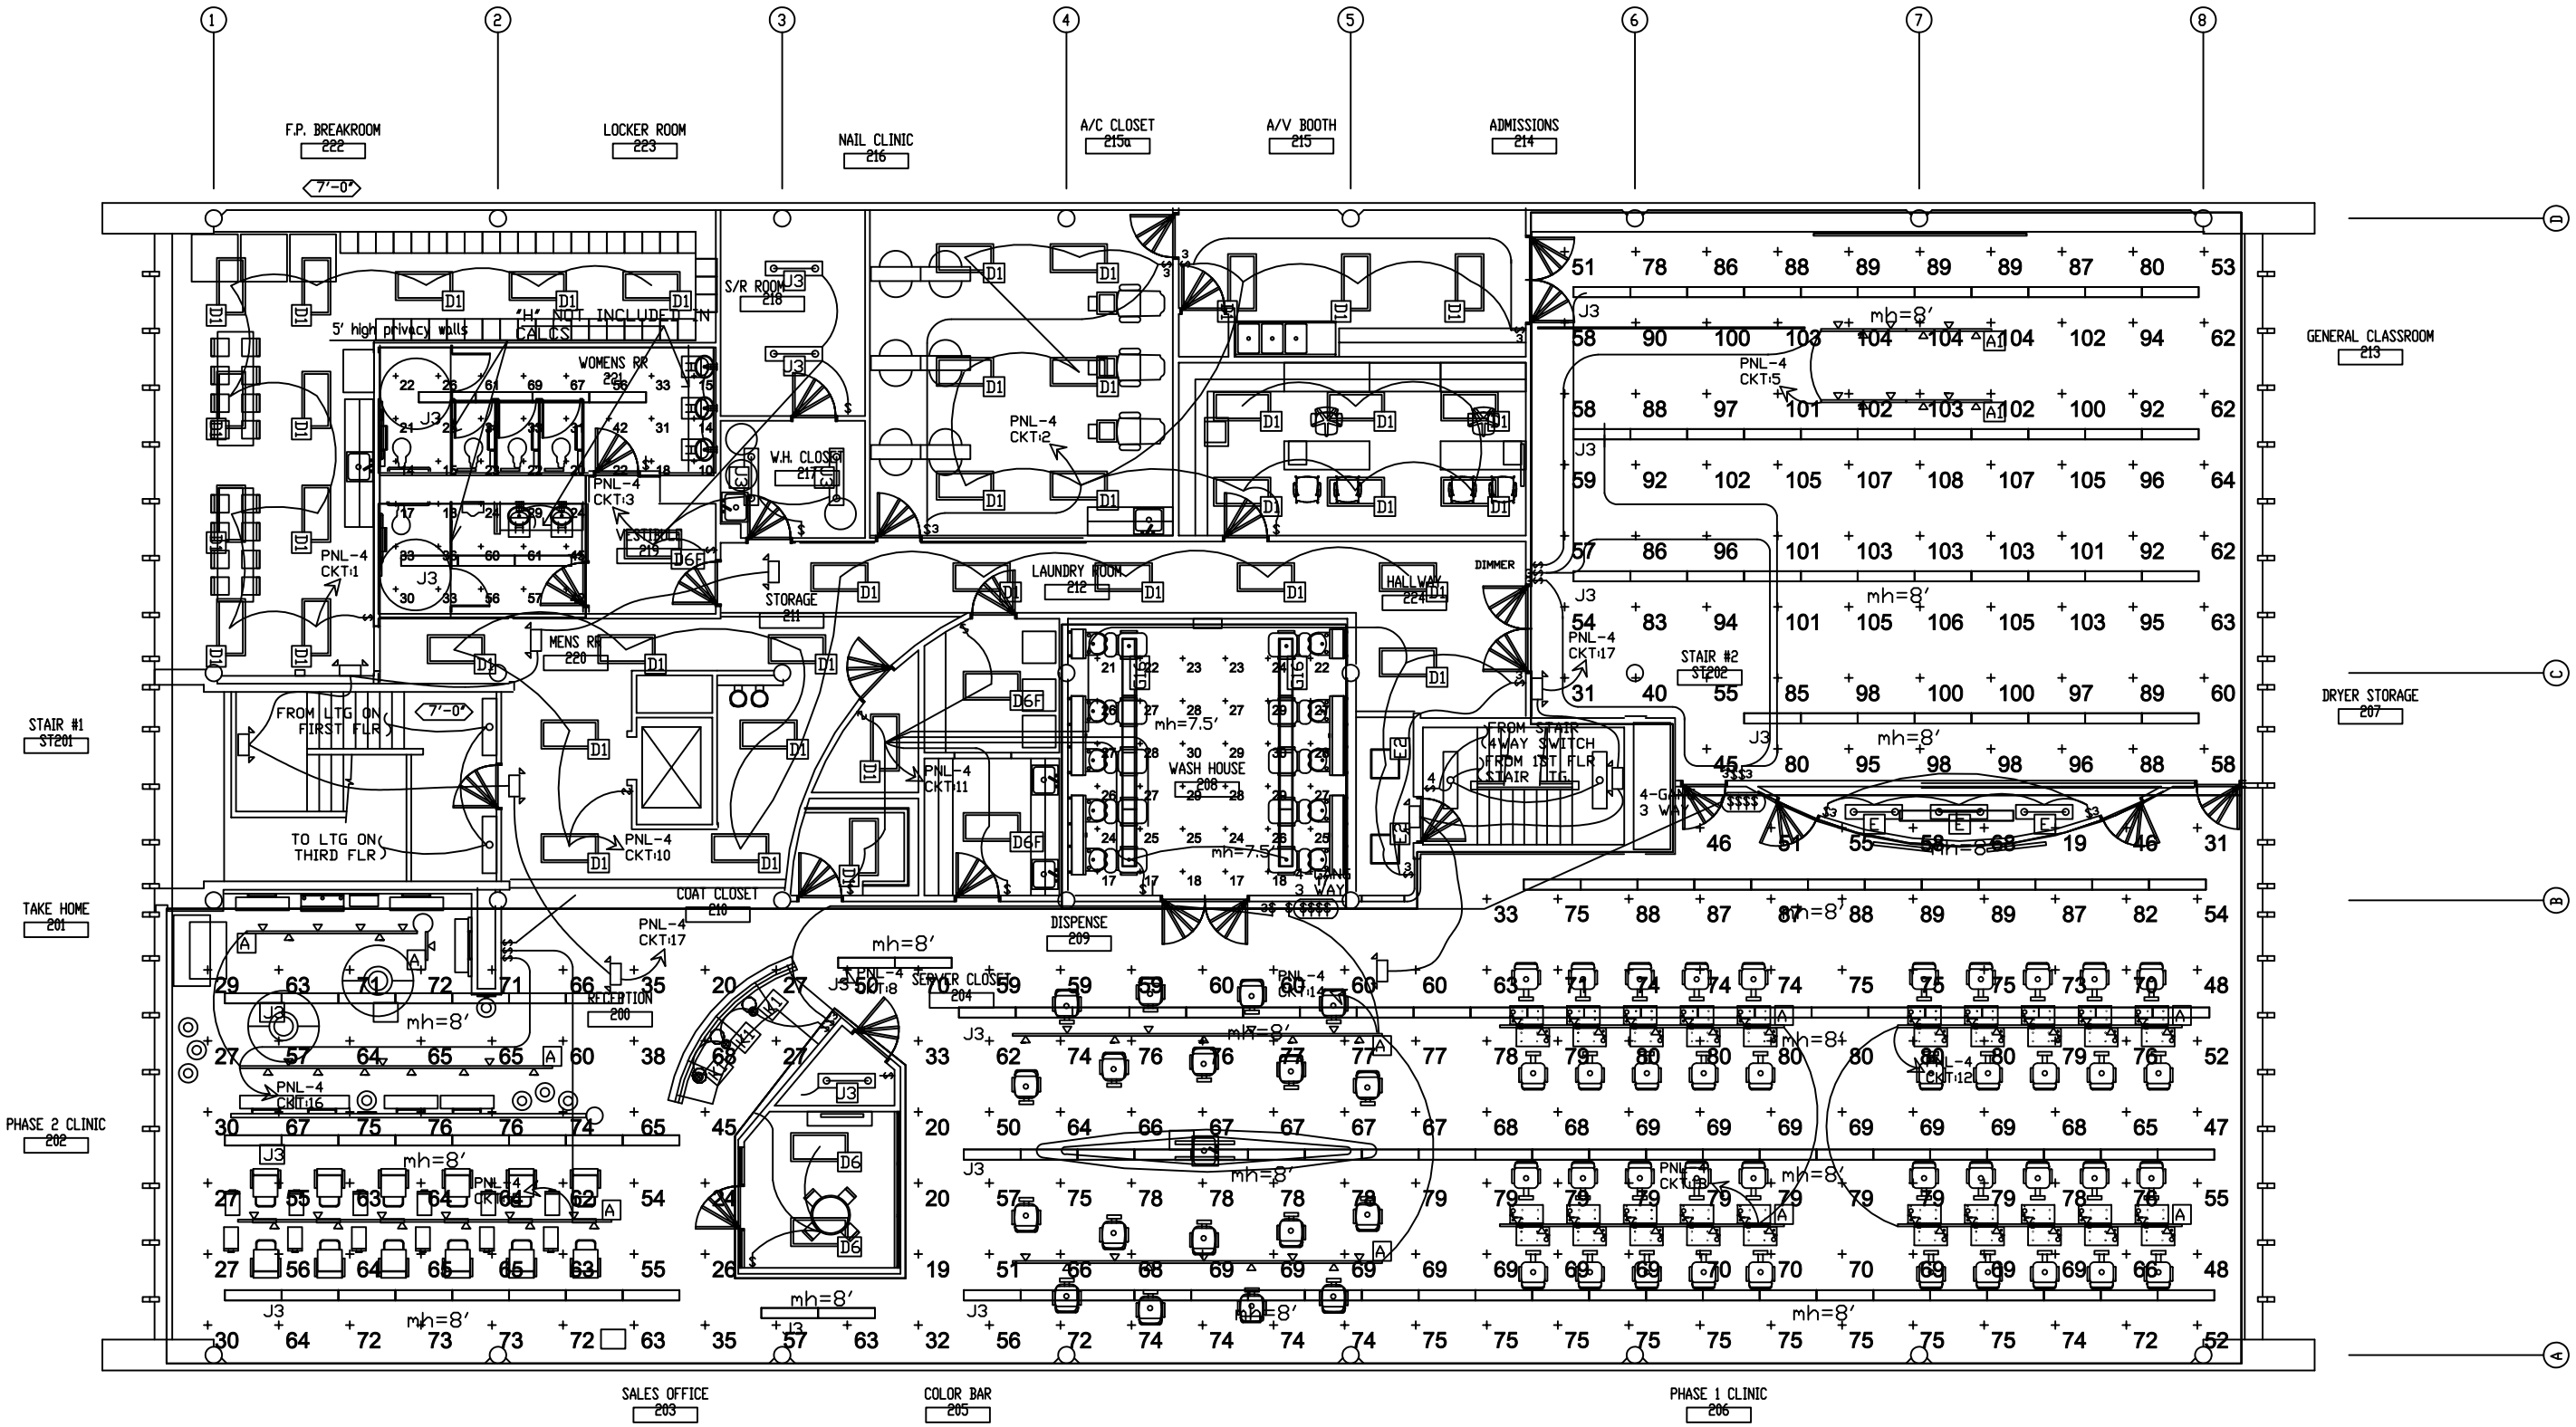

SECOND FLOOR LIGHTING PLAN

SCALE: 1/8"=1'

FOR GENERAL ELECTRIC NOTES SEE SHEET E-9
FOR ELECTRIC PANEL SCHEDULES SEE SHEET E-8

NOTES:

1. REFLECTANCE: 0 / 50 / 20
2. FC READING AT 3' WORKPLANE
3. TRACK LIGHTING NOT INCLUDED IN FC CALCULATIONS