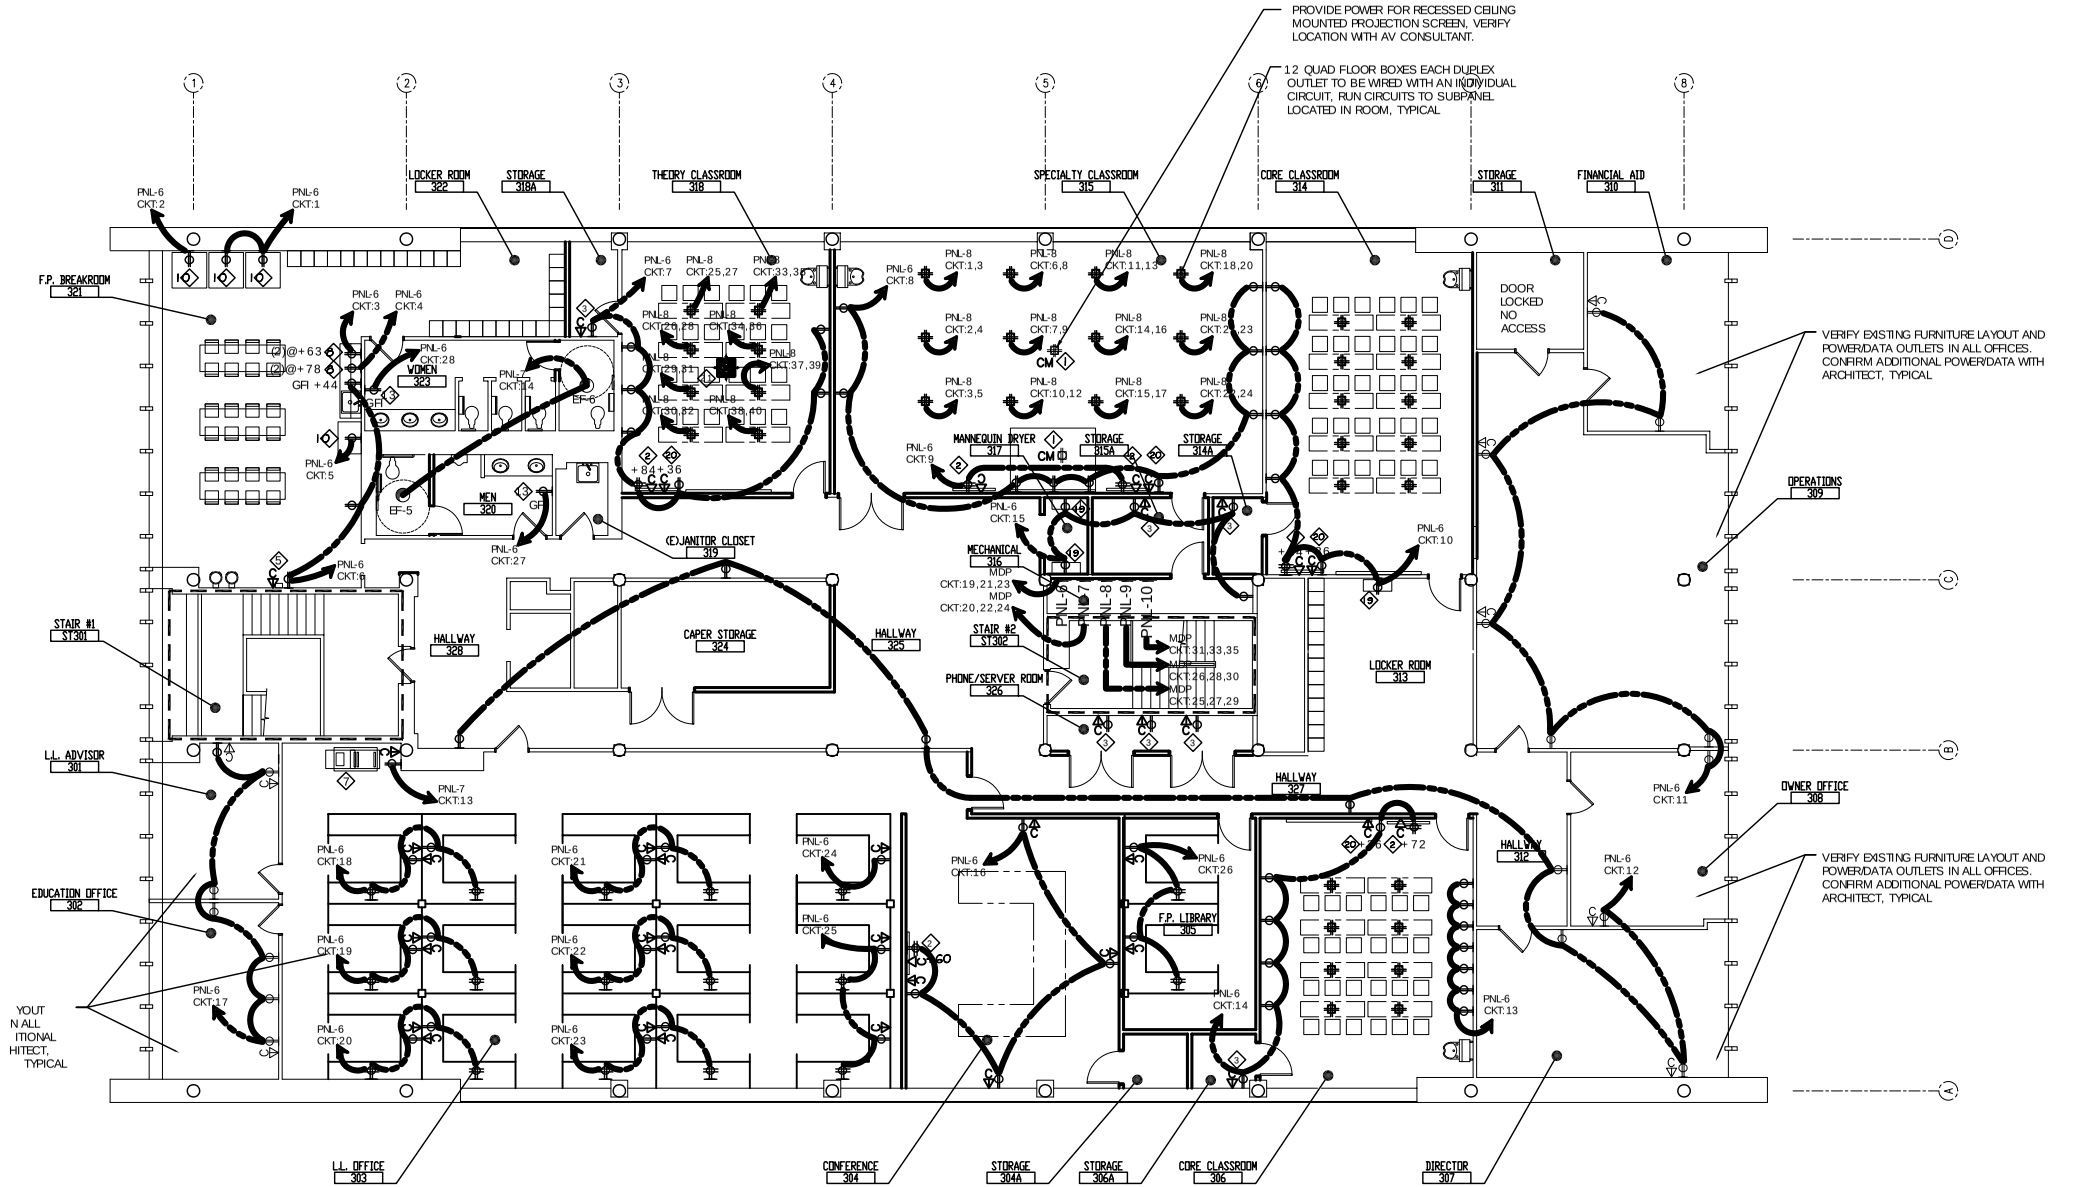

THIRD FLOOR POWER PLAN