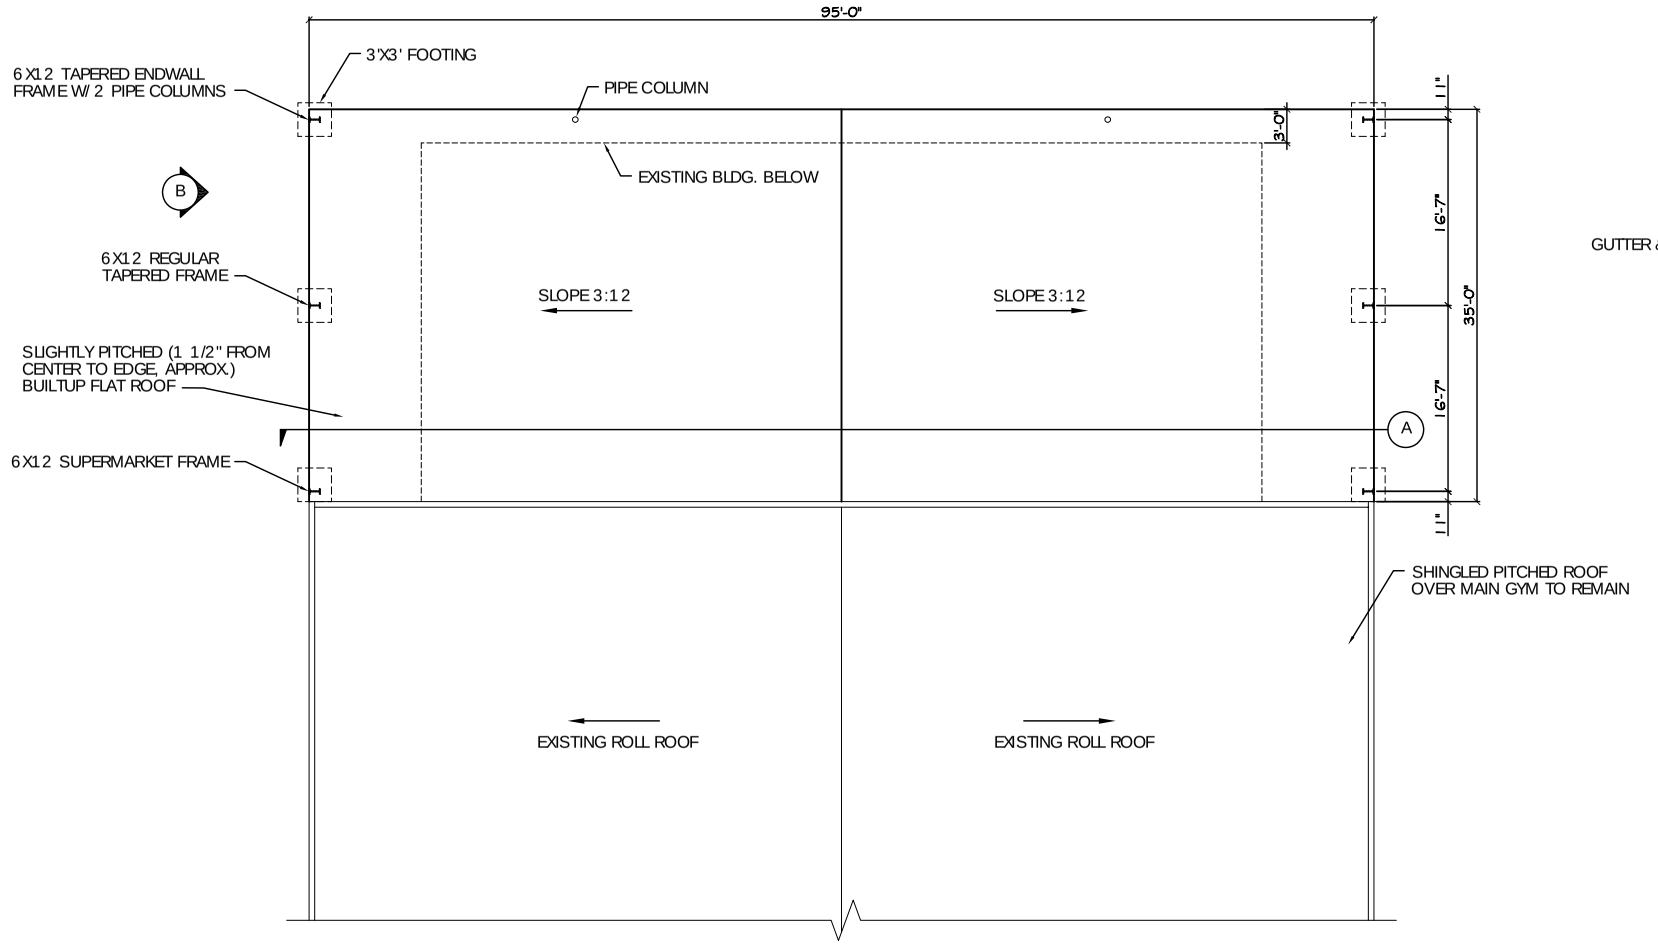

GYMNASIUM ROOF PLAN

SCALE: 1/8"= 1'

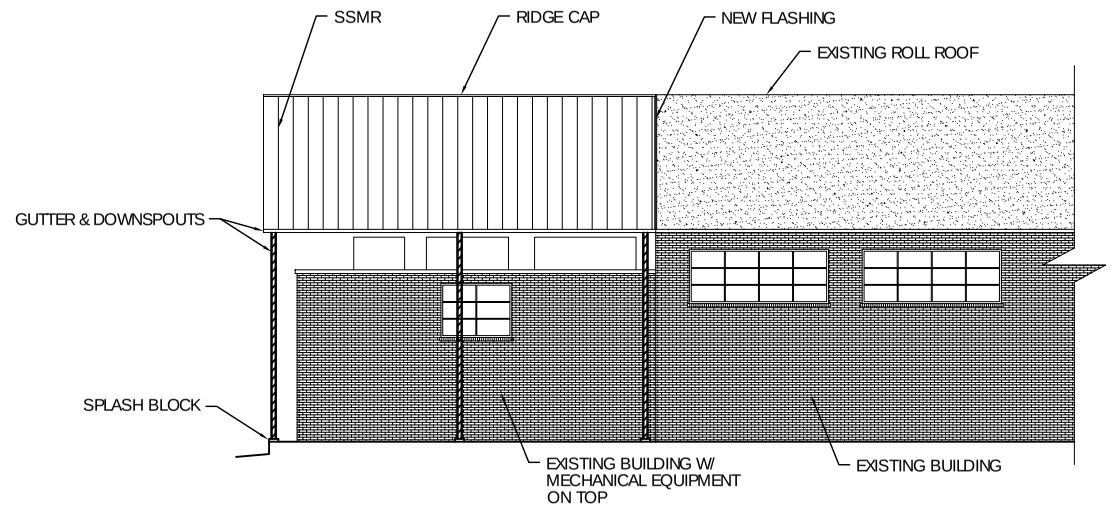

BUILDING ELEVATION "B"

SCALE: 1/8"= 1'

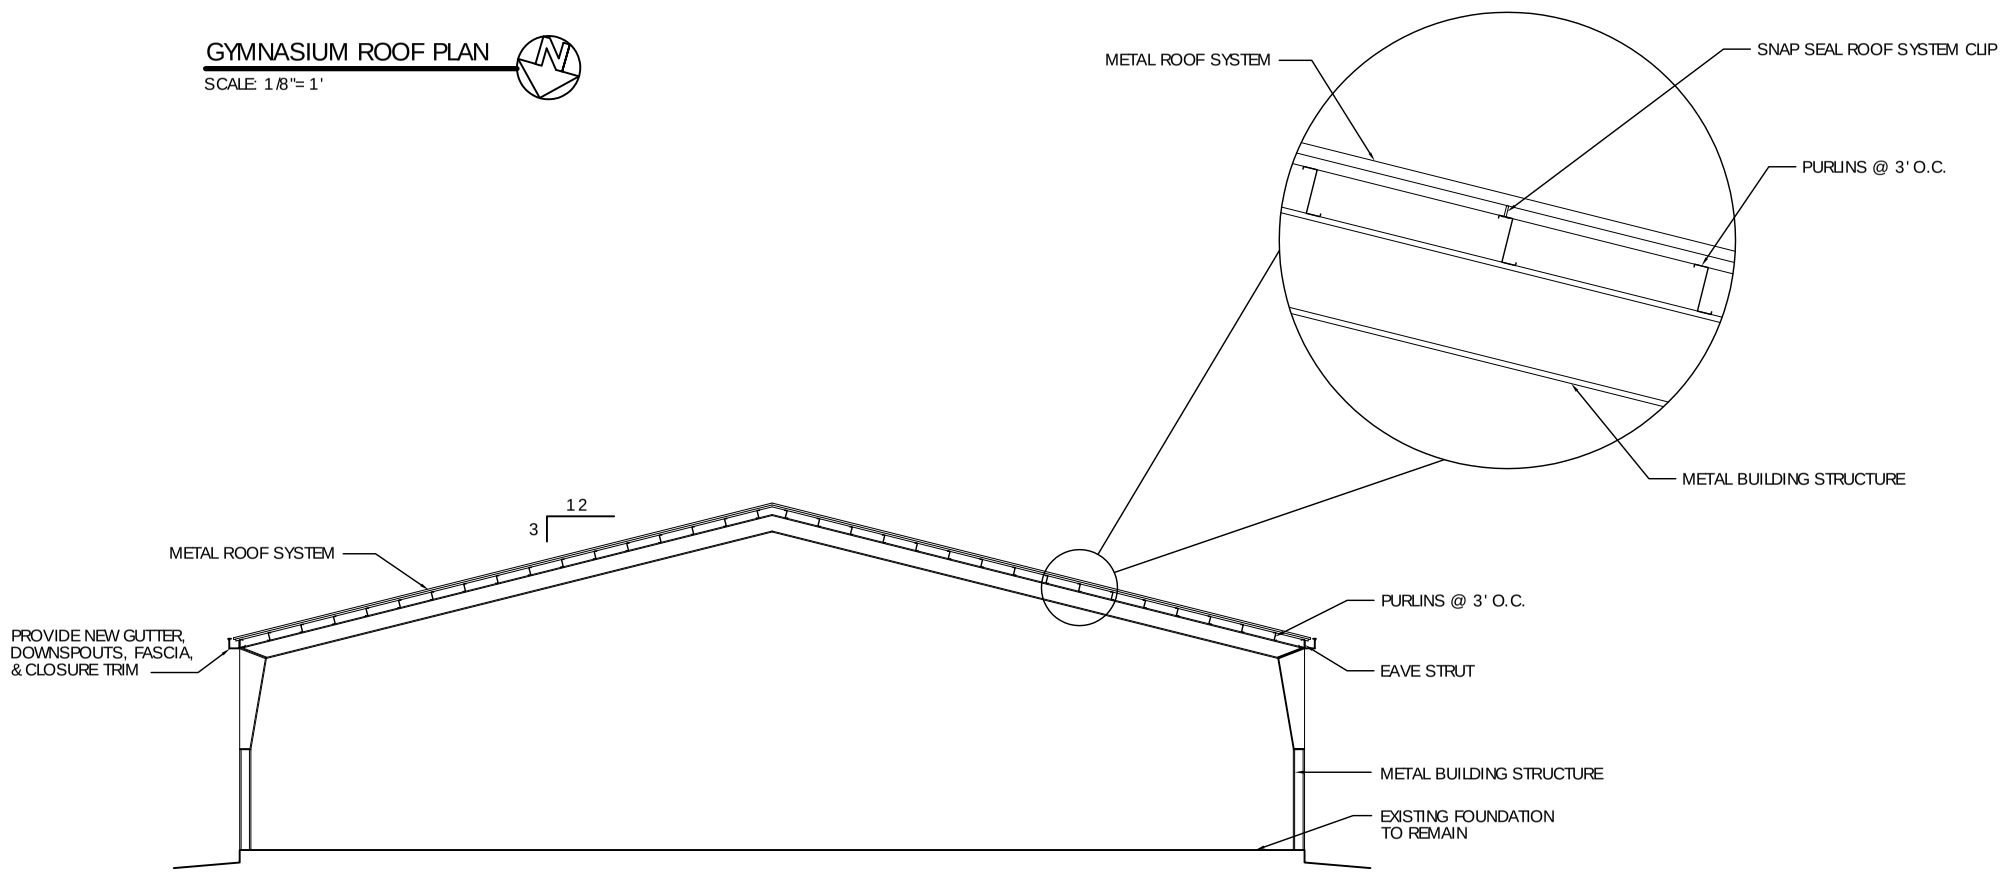

BUILDING SECTION "A" @ "SUPERMARKET FRAME"

SCALE: 1/8"= 1'

DAMMON
ENGINEERING, INC.

CHIEF ENGINEER
EMMETT
DAMMON, P.E.

CHIEF ARCHITECT
ROBERT
WILTSE

1095 FLORIDA AVENUE
SLIDELL, LA. 70458
OFFICE: 985-649-5832
FAX: 985-641-5950

WEBSITE:
WWW.DAMMONENGINEERING.COM

EMAIL:
DAMMONENG@BELLSOUTH.NET

ARCHITECTURE

ENGINEERING

STUDIES

PLANNING

INVESTIGATION

EXPERT WITNESS

BUILDING REROOFINGS

SIXTH WARD JUNIOR HIGH 'S CAFETORIUM & GYMNASIUM
PEARL RIVER, LA

GYMNASIUM ROOF PLAN

REV:

SCALE: AS NOTED

JOB#: 2047

DATE: 12-08-09

SHEET

A-2

OF