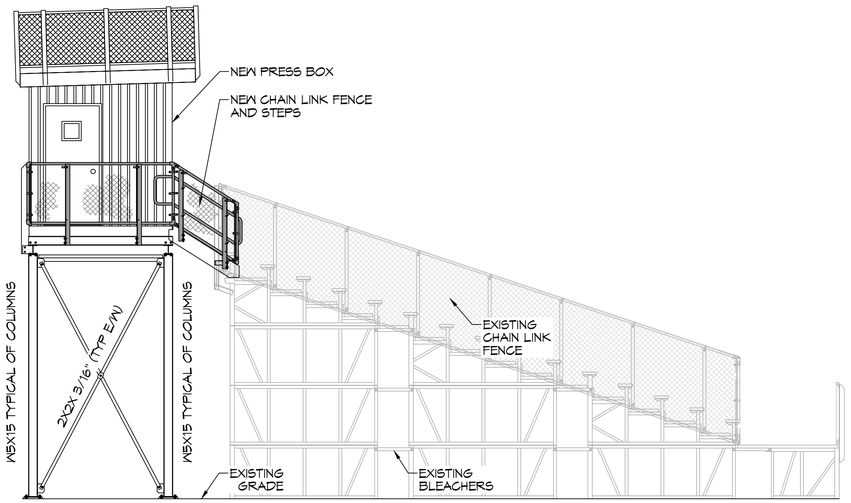

9 LEFT ELEVATION
SCALE: 1/4"= 1'-0"

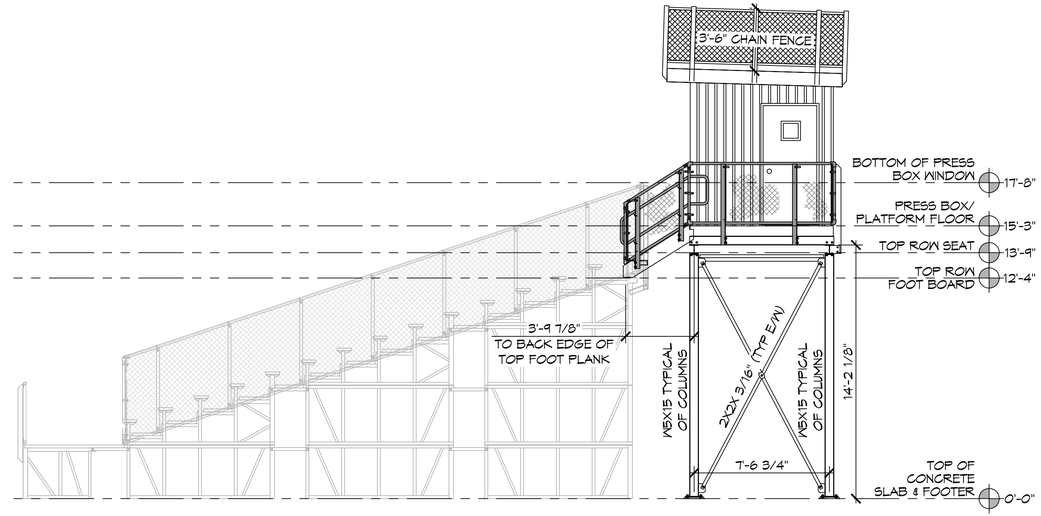

10 RIGHT ELEVATION
SCALE: 1/4"= 1'-0"

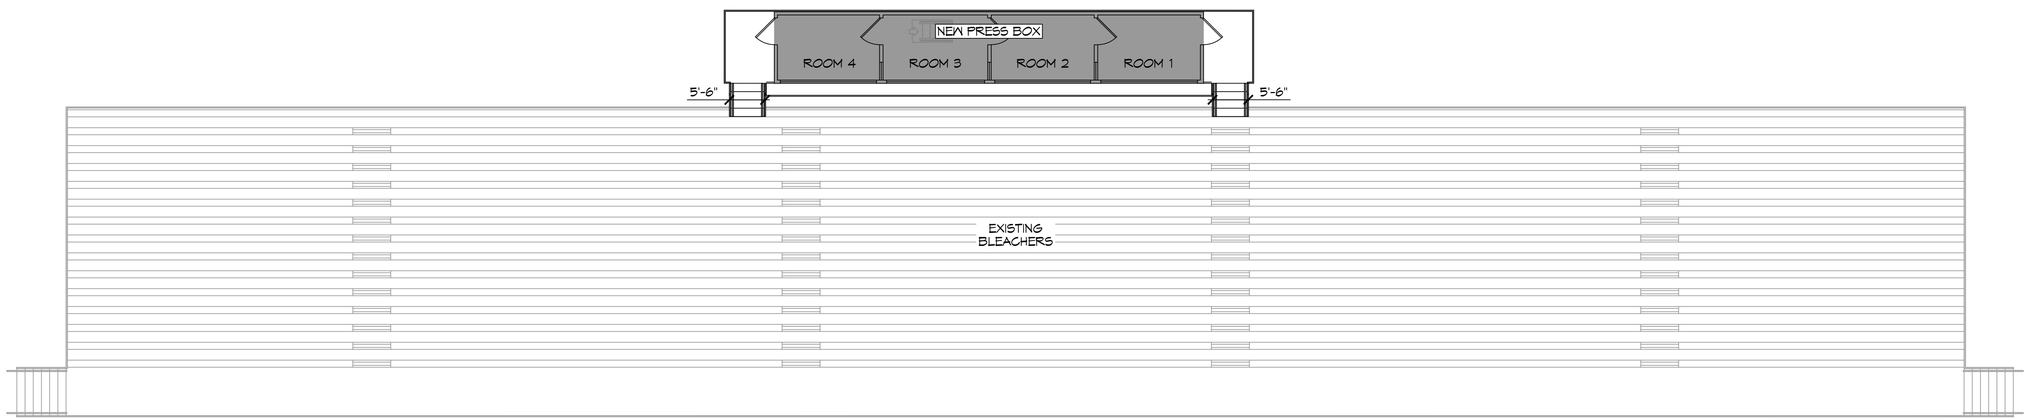

11 PRESS BOX LAYOUT
SCALE: 1/8"= 1'-0"

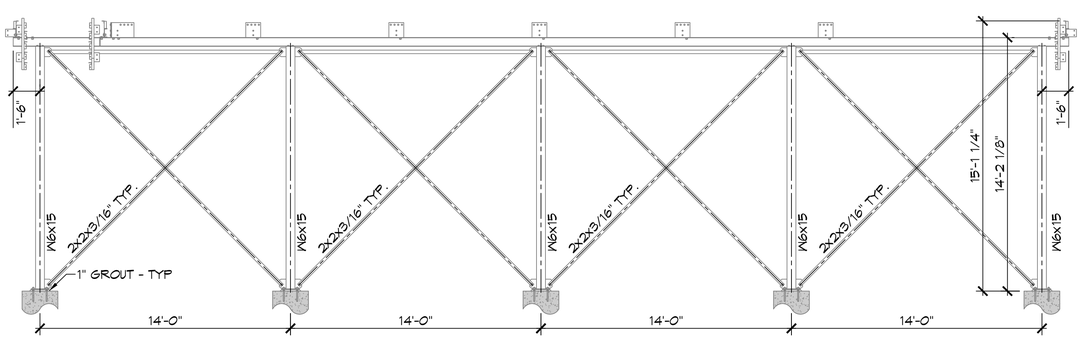

12 PRESS BOX STRUCTURE
SCALE: 1/4"= 1'-0"

FRONT/REAR VIEW

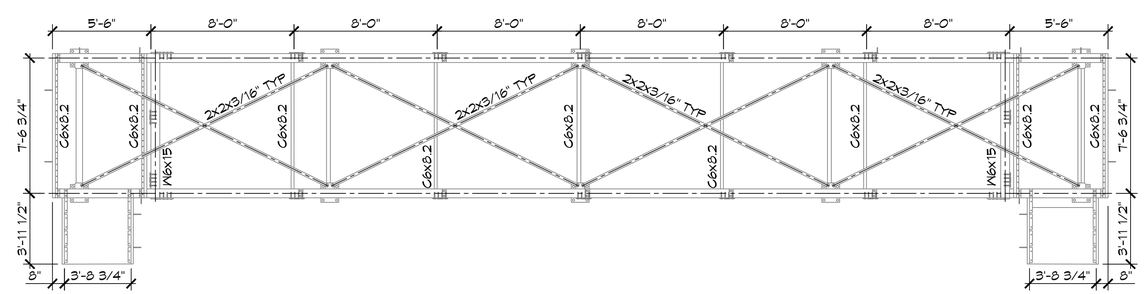

13 PRESS BOX STRUCTURE
SCALE: 1/4"= 1'-0"

PLAN VIEW

DAMMON ENGINEERING, INC.
LOUISIANA & MISSISSIPPI
www.dammonengineering.com
info@dammonengineering.com
PH: 985.649.5832
Chief Engineer: Brian Mistich, PE
Chief Design: Trent Scott Trail
Slidell, LA 70458

#	DESCRIPTION	DATE

REVISIONS

SEAL:

NEW PRESS BOX
SALMEN HIGH SCHOOL
300 SPARTAN DRIVE
SLIDELL, LA 70458

DATE:	05-19-2022
CHECKED BY:	JMS
DRAWN BY:	TNT
JOB No:	

All design contained in this drawing, including but not limited to, the architectural design, plans, specifications, and all work product and the right to reproduce or copy the same, is the property of Dammon Engineering, and shall not be used for any other project, except by agreement in writing and appropriate compensation to Dammon Engineering. Reproduction of these plans and specifications shall not be deemed to be a release of the above restrictions. The reproduction of these plans and specifications without written consent of Dammon Engineering is a violation of applicable state and federal laws and is prohibited and subject to civil and criminal sanctions in accordance with state and federal laws.

SHEET TITLE:
PRESS BOX LAYOUT & ELEVATIONS

DRAWING NUMBER:
A102

SHEET No: 6 of 7