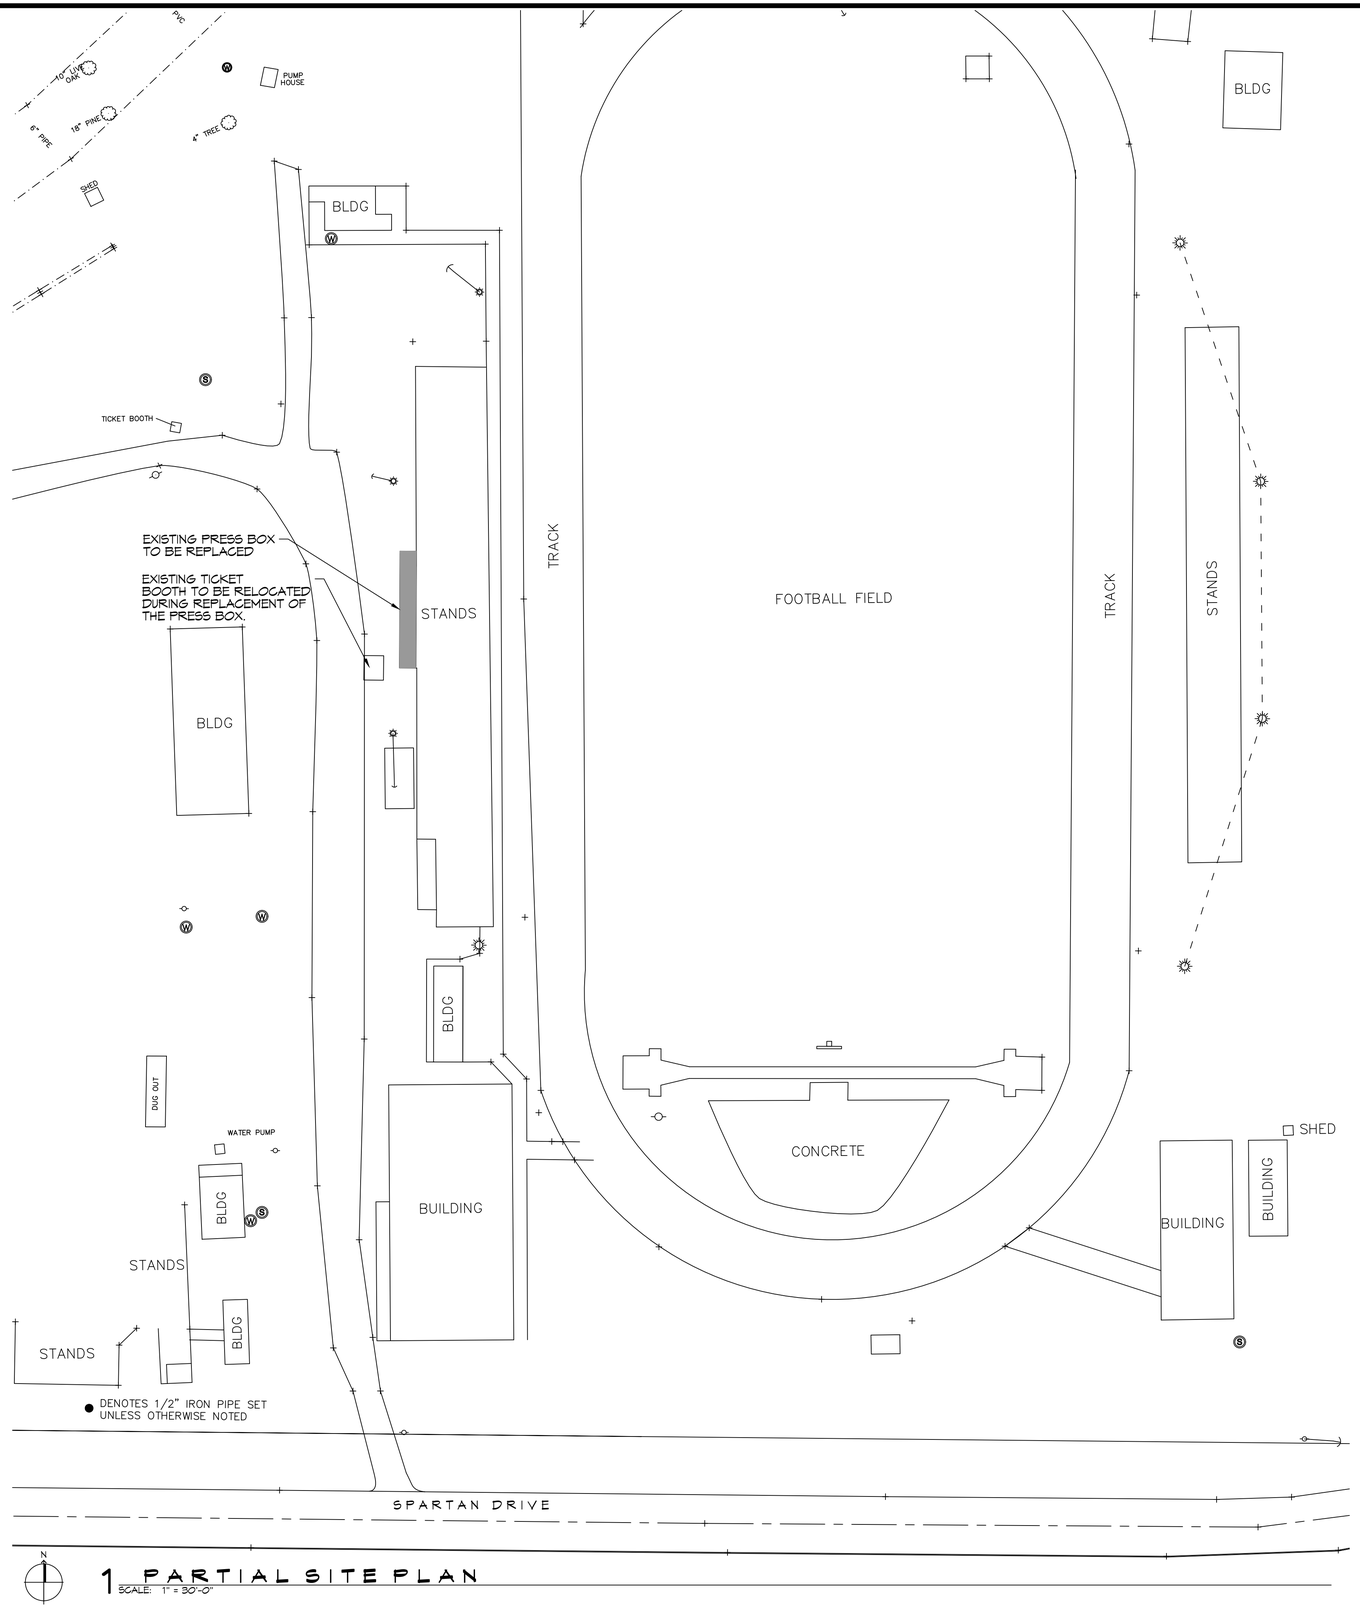

1 PARTIAL SITE PLAN
SCALE: 1" = 30'-0"

DAMMON ENGINEERING, INC.
LOUISIANA & MISSISSIPPI

Chief Engineer: Brian Mistich, PE
554 Old Spanish Trail
Slidell, LA 70458

www.dammonengineering.com
info@dammonengineering.com
PH: 985.649.5832

REVISIONS

#	DESCRIPTION	DATE
1		

SEAL:

NEW PRESS BOX
SALMEN HIGH SCHOOL
300 SPARTAN DRIVE
SLIDELL, LA 70458

JOB No:		DATE:	05-14-2022
DRAWN BY:	CKD	CHECKED BY:	JMS

The design & drawings and specifications, designs and arrangements represented thereby, are and shall remain the property of Dammon Engineering, and no part thereof shall be copied, disclosed to others, or used in connection with any work or project other than the specified project for which they are prepared and developed, without written consent of Dammon Engineering. Visual contact with these drawings or specifications shall constitute a complete acceptance of the foregoing restrictions and prohibitions.

SHEET TITLE:
PARTIAL SITE PLAN

DRAWING NUMBER:
C101

SHEET No: 2 of 7