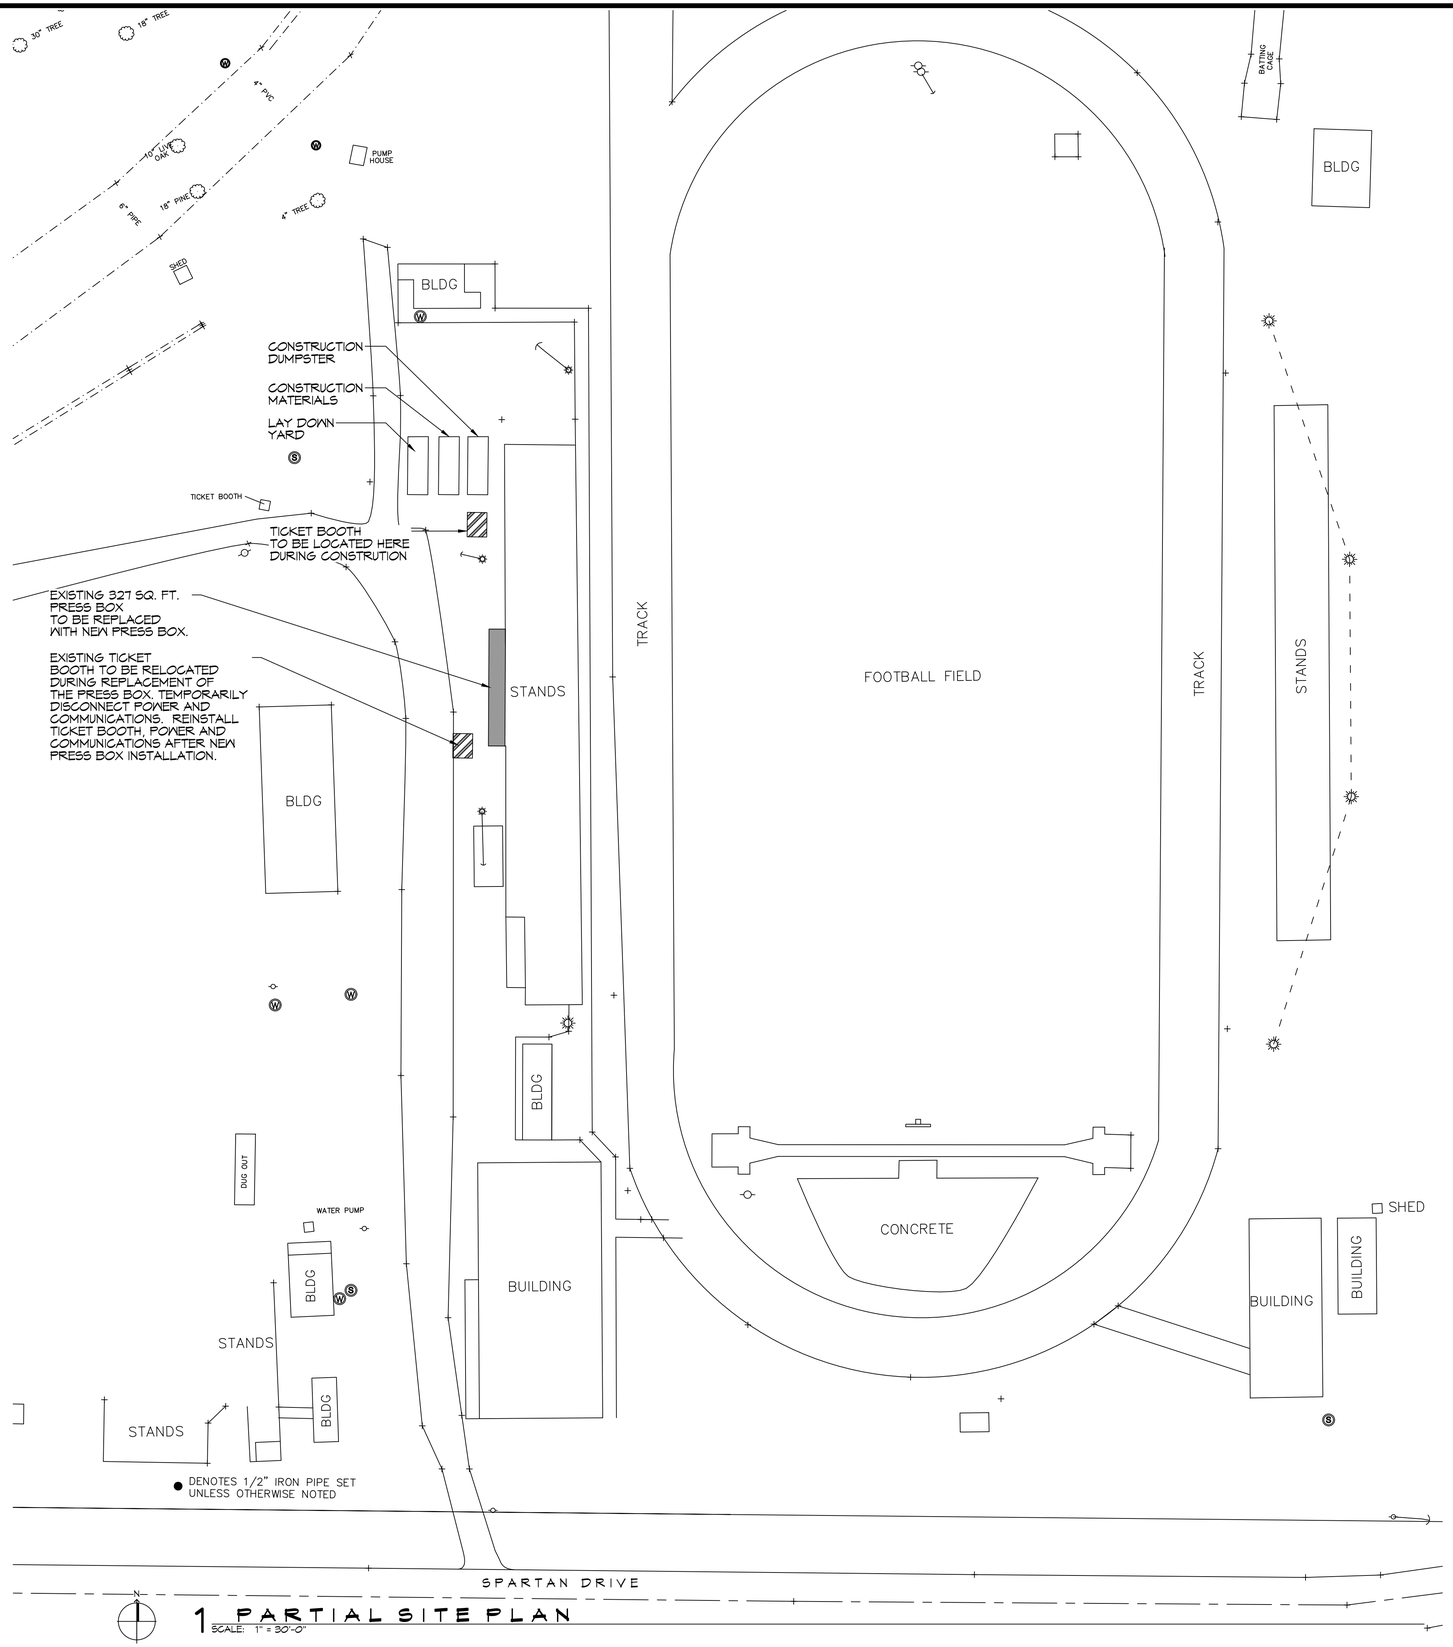

1 PARTIAL SITE PLAN
SCALE: 1" = 30'-0"

DAMMON ENGINEERING, INC.
LOUISIANA & MISSISSIPPI

Chief Engineer: Brian Mistich, PE
554 Old Spanish Trail
Slidell, LA 70458

www.dammonengineering.com
info@dammonengineering.com
PH: 985.649.5832

#	DESCRIPTION	DATE
1		

REVISIONS

SEAL:

NEW PRESS BOX
SALMEN HIGH SCHOOL

320 SPARTAN DRIVE
SLIDELL, LA 70458

JOB No:	2450
DATE:	06-20-2022
DRAWN BY:	CKD
CHECKED BY:	JMS

The plans & drawings and specifications, drawings and arrangements contained herein are property of Dammon Engineering, and no part thereof shall be used, copied or reproduced without the express written consent of Dammon Engineering. Any use of these documents for purposes other than those for which they are intended is prohibited without the express written consent of Dammon Engineering. Read contract with the drawings & specifications and contract documents before commencing work. Do not scale drawings.

SHEET TITLE:
PARTIAL SITE PLAN

DRAWING NUMBER:
C101

SHEET No: 2 of 7