FILE NAME: J:_Schools_Parish\ST TAMMANY PARISH SCHOOL BOARD\Salmen High School Press Box\Drawings\Current Drawings\S101 - Foundation Plan.dwg, PLOT DATE & TIME: Monday, June 20, 2022 2:51:45 PM

STRUCTURAL STEEL FRAMING

SEE SHEET A-102 FOR ALL STRUCTURAL STEEL FRAMING.

GENERAL FOUNDATION NOTES

1. CONCRETE MIX SHALL HAVE A MINIMUM COMPRESSIVE STRENGTH OF 4000 PSI AT 28 DAYS. CONCRETE MIX SHALL BE IN ACCORDANCE WITH ACI-318.
2. ALL CONVENTIONAL REINFORCING STEEL SHALL MEET ASTM-A615 (GRADE 60).
3. ALL REINFORCING STEEL AND MESH SHALL BE SECURELY SUPPORTED TO PREVENT BOTH VERTICAL AND HORIZONTAL MOVEMENT DURING CONCRETE PLACEMENT.
4. THE CONTRACTOR SHALL VERIFY ALL DROPS, OFFSETS, DIMENSIONS AND CONFIGURATIONS.
5. GRADE BEAM DIMENSIONS MAY VARY BY -5%, +20%.
6. MUCK OUT FOUR FOOT DEPTH WHERE NEW FOOTINGS ARE LOCATED.
7. FILL, AS A MINIMUM QUALITY, SHALL BE 40% CLAY AND 60% SAND MIXTURE, PLACED IN 6" LIFTS AND COMPACTED TO A MINIMUM OF 95% STANDARD PROCTOR. FOOTINGS ARE DESIGNED TO USE SOIL WITH A BEARING PRESSURE OF 2000 LBS. PER SQUARE FOOT OR MORE. IT IS RECOMMENDED THAT THE CONTRACTOR VERIFY ALLOWABLE SOIL BEARING PRESSURE CAPACITY BY CONTRACTING THE SERVICES OF A SOILS ENGINEERING COMPANY.

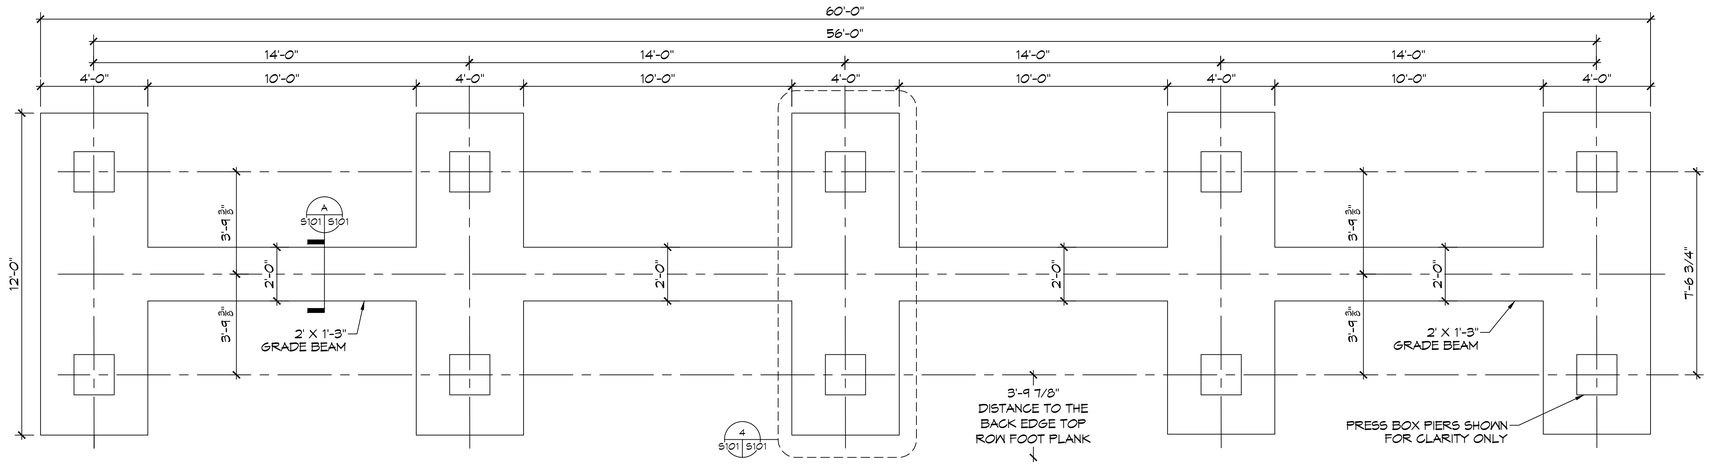

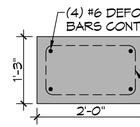

A S101 | S101 FOUNDATION DETAIL

SCALE: 3/4" = 1'-0"

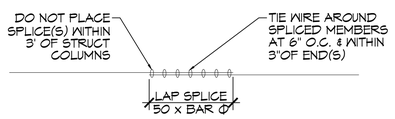

REBAR SPLICE

SCALE: 1/2" = 1'-0"

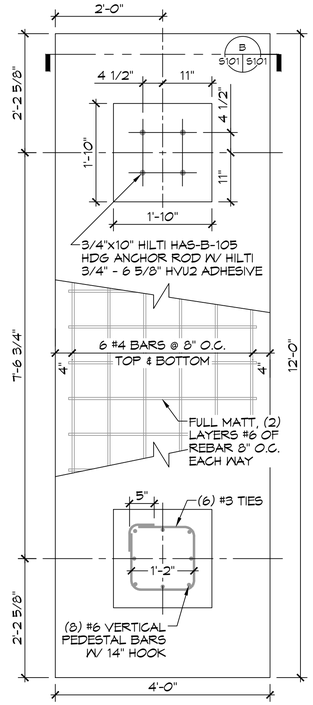

4 S101 | S101 FOUNDATION DETAIL

SCALE: 3/4" = 1'-0"

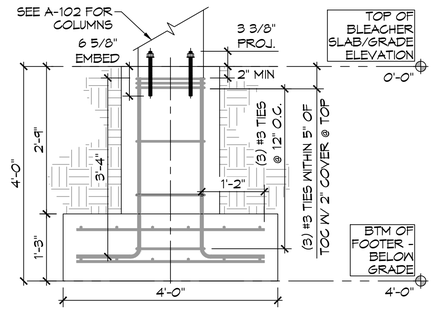

B S101 | S101 FOUNDATION SECTION

SCALE: 3/4" = 1'-0"

DAMMON ENGINEERING, INC.
LOUISIANA & MISSISSIPPI
www.dammonengineering.com
info@dammonengineering.com
PH: 985.649.5832

Chief Engineer: Brian Mistich, PE
544 Lisa Lynn Trail
Slidell, LA 70458

REVISIONS

#	DESCRIPTION	DATE

SEAL:

STATE OF LOUISIANA
BRIAN A. MISTICH
License No. 30187
PROFESSIONAL ENGINEER

NEW PRESS BOX
SALMEN HIGH SCHOOL

300 SPARTAN DRIVE
SLIDELL, LA 70458

JOB No: 2450 | DATE: 06-20-2022
DRAWN BY: TNT | CHECKED BY: JMS

THESE PLANS AND SPECIFICATIONS ARE COPYRIGHTED AND ONLY FOR USE ON THE SPECIFIED PROJECT. NONE OF THESE PLANS AND SPECIFICATIONS SHALL BE USED BY ANY PERSON OR ENTITY FOR ANY PROJECT OTHER THAN THE SPECIFIED PROJECT FOR WHICH THEY HAVE BEEN PREPARED AND DEVELOPED WITHOUT THE WRITTEN CONSENT OF DAMMON ENGINEERING, INC. ANY REUSE WITHOUT WRITTEN VERIFICATION OR ADAPTATION BY DAMMON ENGINEERING, INC. FOR THE SPECIFIED PROJECT SHALL BE AT THE USER'S SOLE RISK AND WITHOUT LIABILITY OR LEGAL EXPOSURE TO DAMMON ENGINEERING, INC. ALL PLANS, SPECIFICATIONS, AND COPIES THEREOF SHALL BE RETURNED OR DESTROYED UPON REQUEST.

SHEET TITLE:
FOUNDATION PLAN & DETAILS

DRAWING NUMBER:

S101

SHEET No: 4 of 7