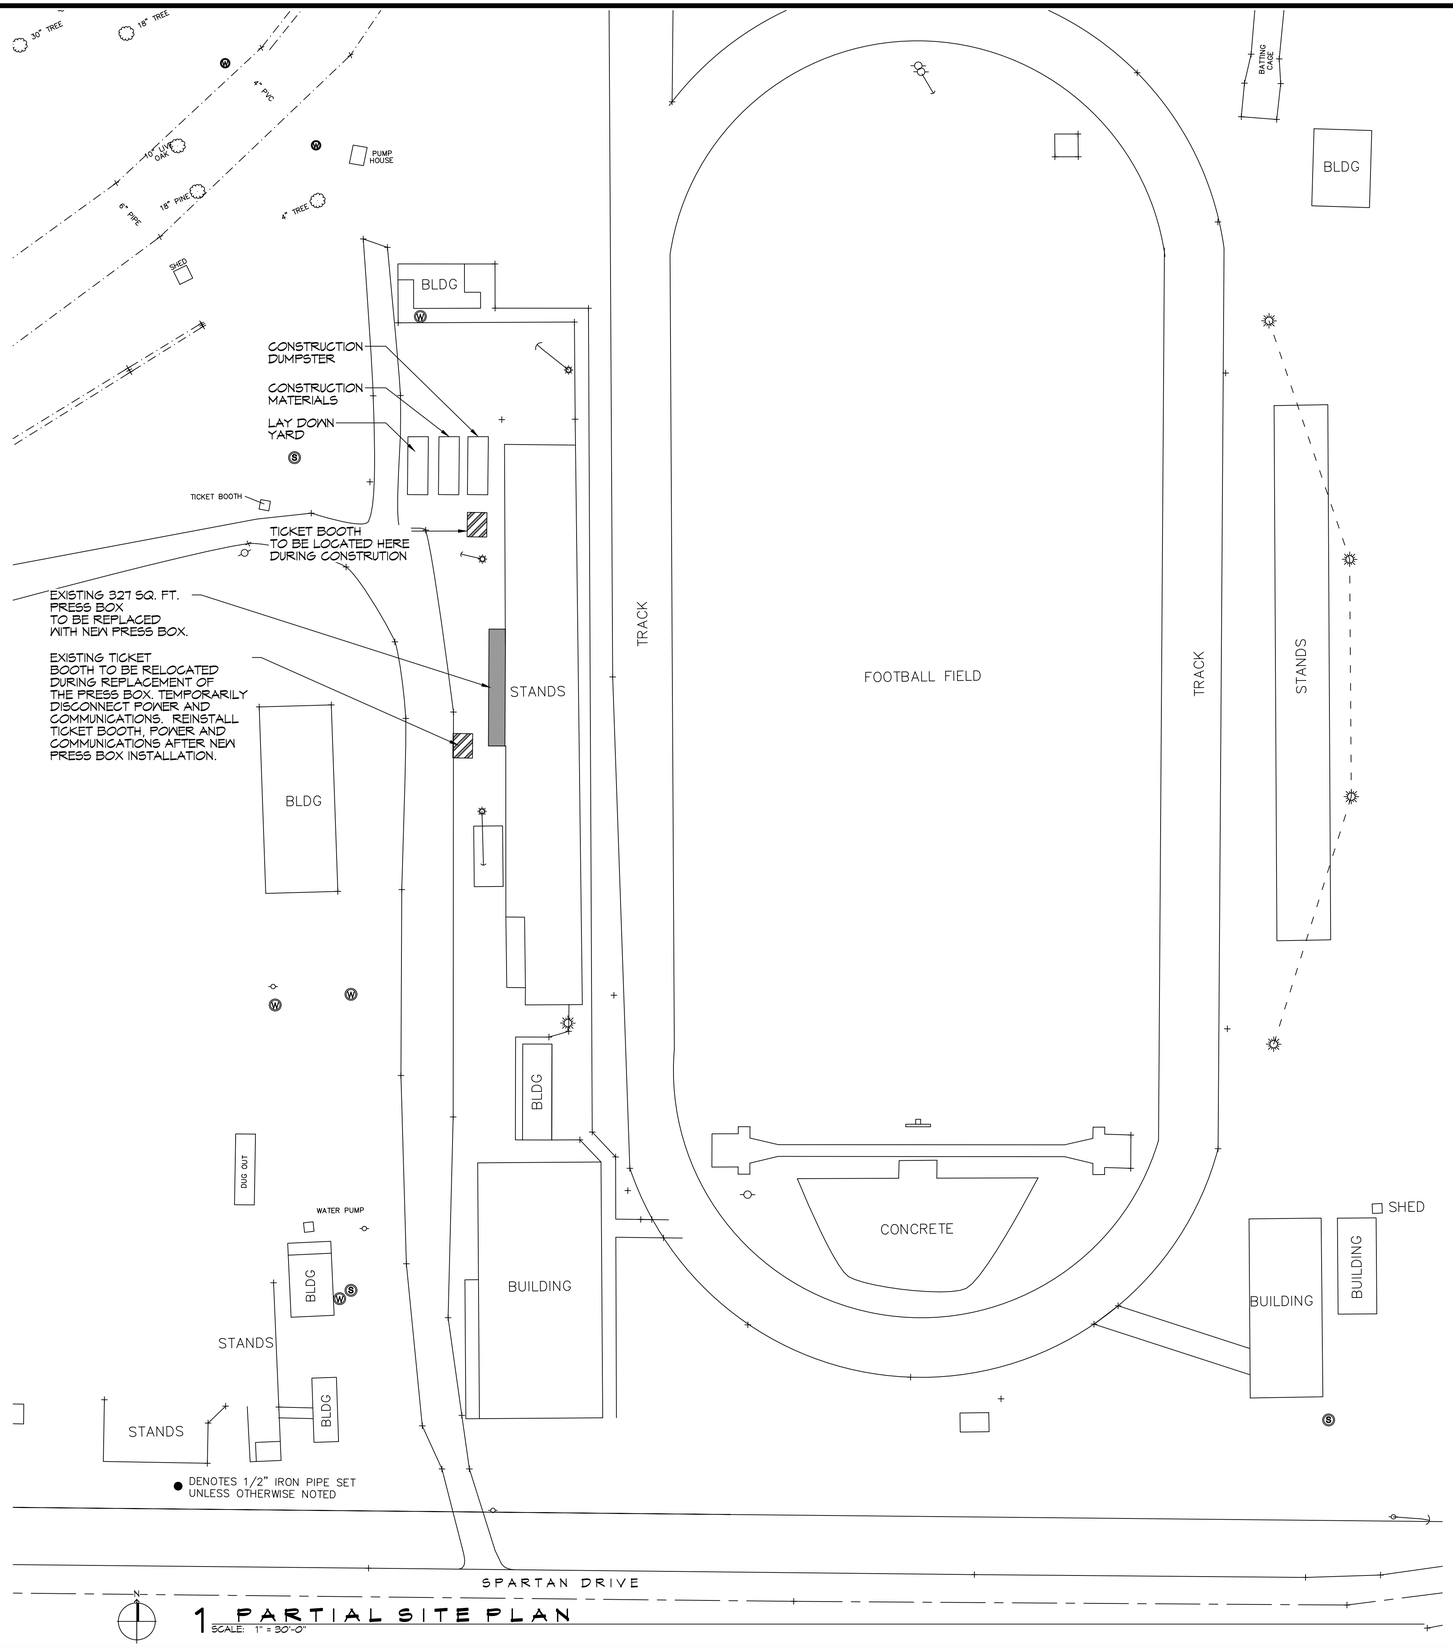

1 PARTIAL SITE PLAN
SCALE: 1" = 30'-0"

DAMMON ENGINEERING, INC.
LOUISIANA & MISSISSIPPI

Chief Engineer: Brian Mistich, PE
554 Old Spanish Trail
Slidell, LA 70458

www.dammonengineering.com
info@dammonengineering.com
PH: 985.649.5832

#	DESCRIPTION	DATE
1		

REVISIONS

SEAL:

STATE OF LOUISIANA
BRIAN A. MISTICH
License No. 30187
PROFESSIONAL ENGINEER

NEW PRESS BOX
SALMEN HIGH SCHOOL

300 SPARTAN DRIVE
SLIDELL, LA 70458

JOB No: 2456 DATE: 06-20-2022
DRAWN BY: CKD CHECKED BY: JMS

This drawing is the property of Dammon Engineering and may not be reproduced in any form without the written permission of Dammon Engineering. Ownership of all data and data files created for the property of Dammon Engineering, and not upon material given to the client, remains the property of Dammon Engineering. Reproduction of this drawing in whole or in part, or any other use of this drawing without the written permission of Dammon Engineering, is prohibited. Any reuse or modification of this drawing without written consent of Dammon Engineering, for other projects or for any other purpose, is prohibited and shall be at the sole risk of the user.

SHEET TITLE:
PARTIAL SITE PLAN

DRAWING NUMBER:
C101

SHEET No: 2 of 7