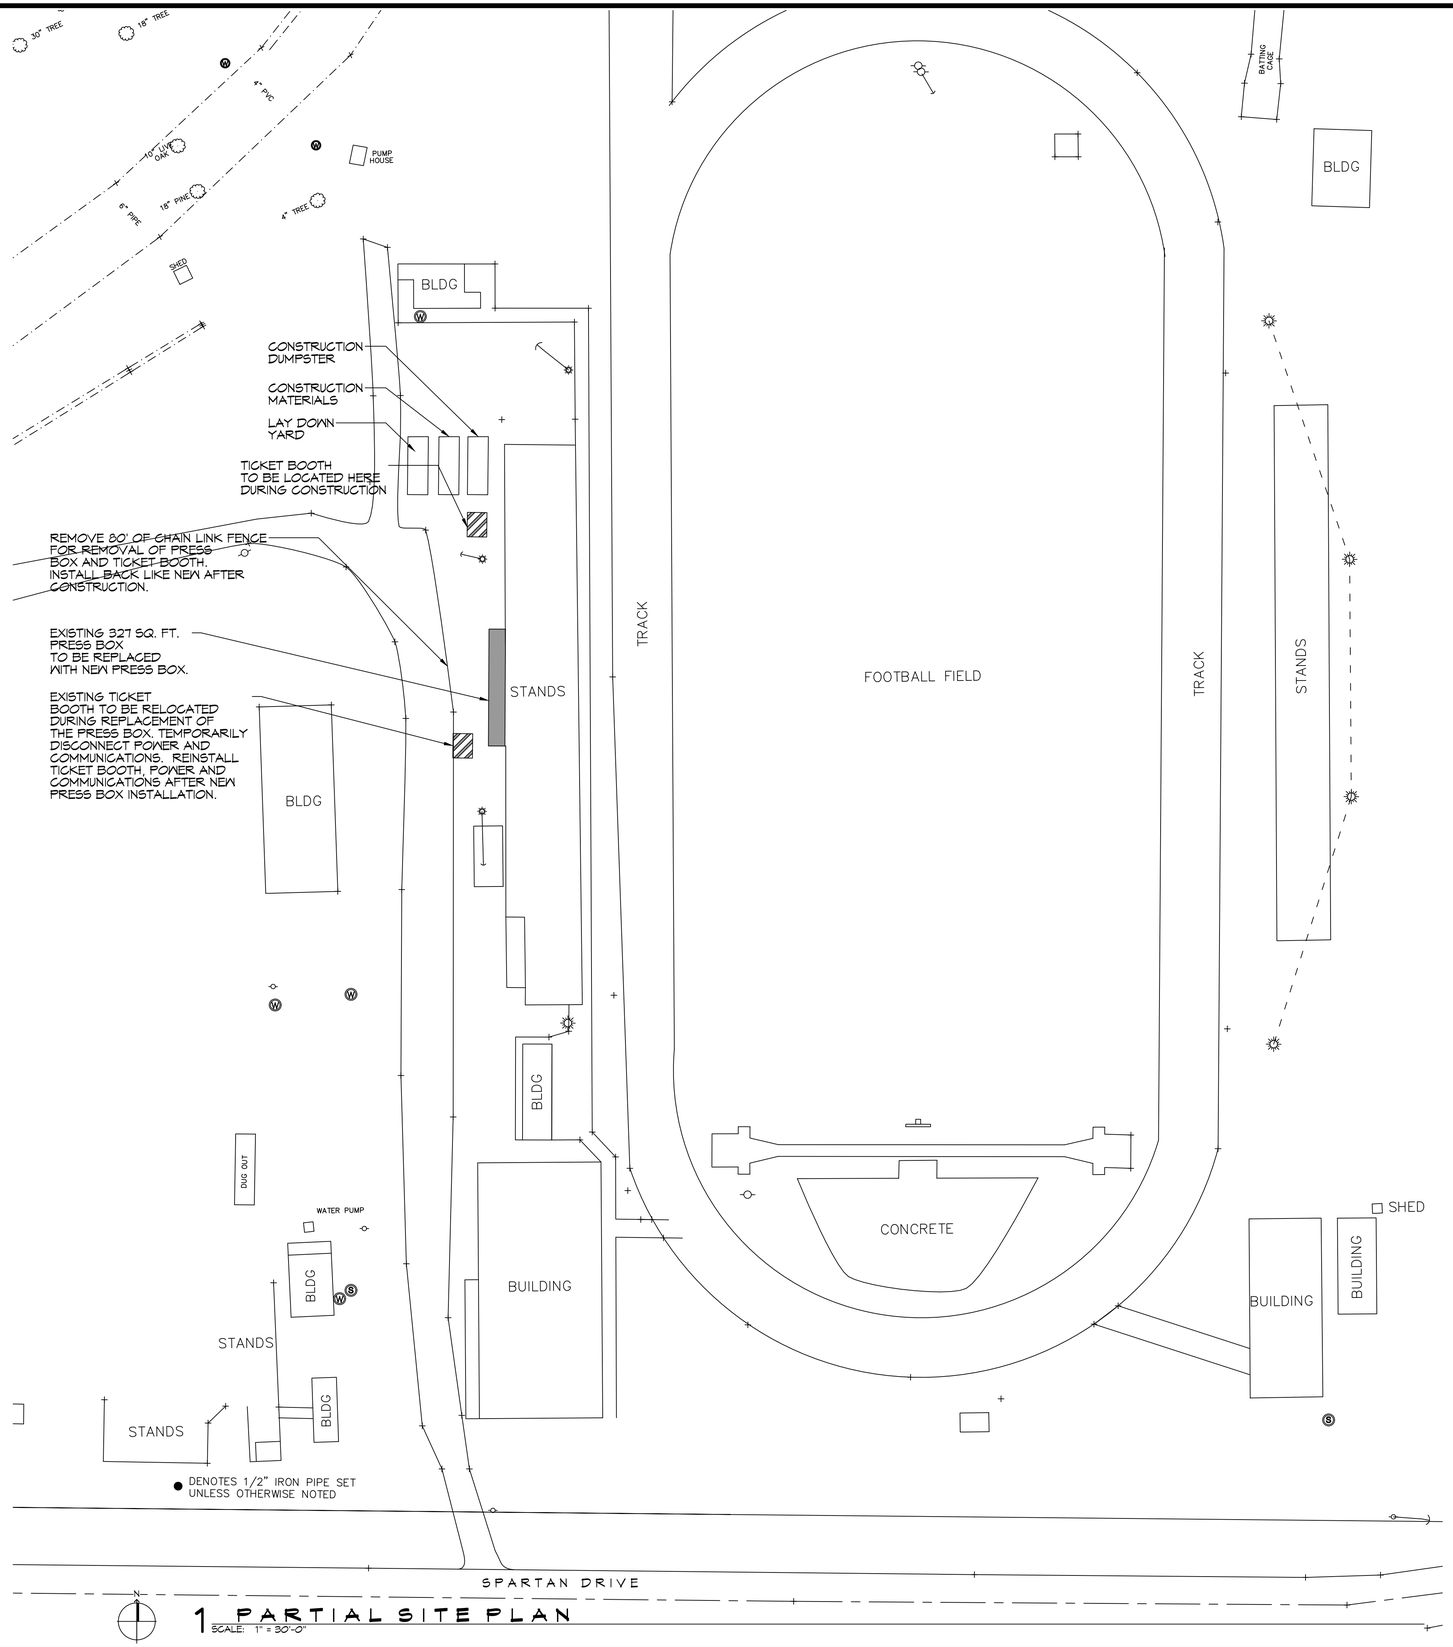

1 PARTIAL SITE PLAN
SCALE: 1" = 30'-0"

DAMMON ENGINEERING, INC.
LOUISIANA & MISSISSIPPI

Chief Engineer: Brian Mistich, PE
554 Old Spanish Trail
Slidell, LA 70458

www.dammonengineering.com
info@dammonengineering.com
PH: 985.649.5832

#	DESCRIPTION	DATE
1		

REVISIONS

SEAL:

STATE OF LOUISIANA
BRIAN A. MISTICH
License No. 30187
PROFESSIONAL ENGINEER

NEW PRESS BOX
SALMEN HIGH SCHOOL

300 SPARTAN DRIVE
SLIDELL, LA 70458

JOB No:	2459	DATE:	07-14-2022
DRAWN BY:	CKD	CHECKED BY:	BAM

The drawings and specifications, ideas and arrangements represented thereby are and shall remain the property of Dammon Engineering, and no part thereof shall be used for any purpose whatsoever without the express written permission of Dammon Engineering. Reproduction of these drawings or specifications shall constitute a violation of the rights of Dammon Engineering. Reproduction of these drawings or specifications shall constitute a violation of the rights of Dammon Engineering.

SHEET TITLE:
PARTIAL SITE PLAN

DRAWING NUMBER:
C101

SHEET No: 2 of 7