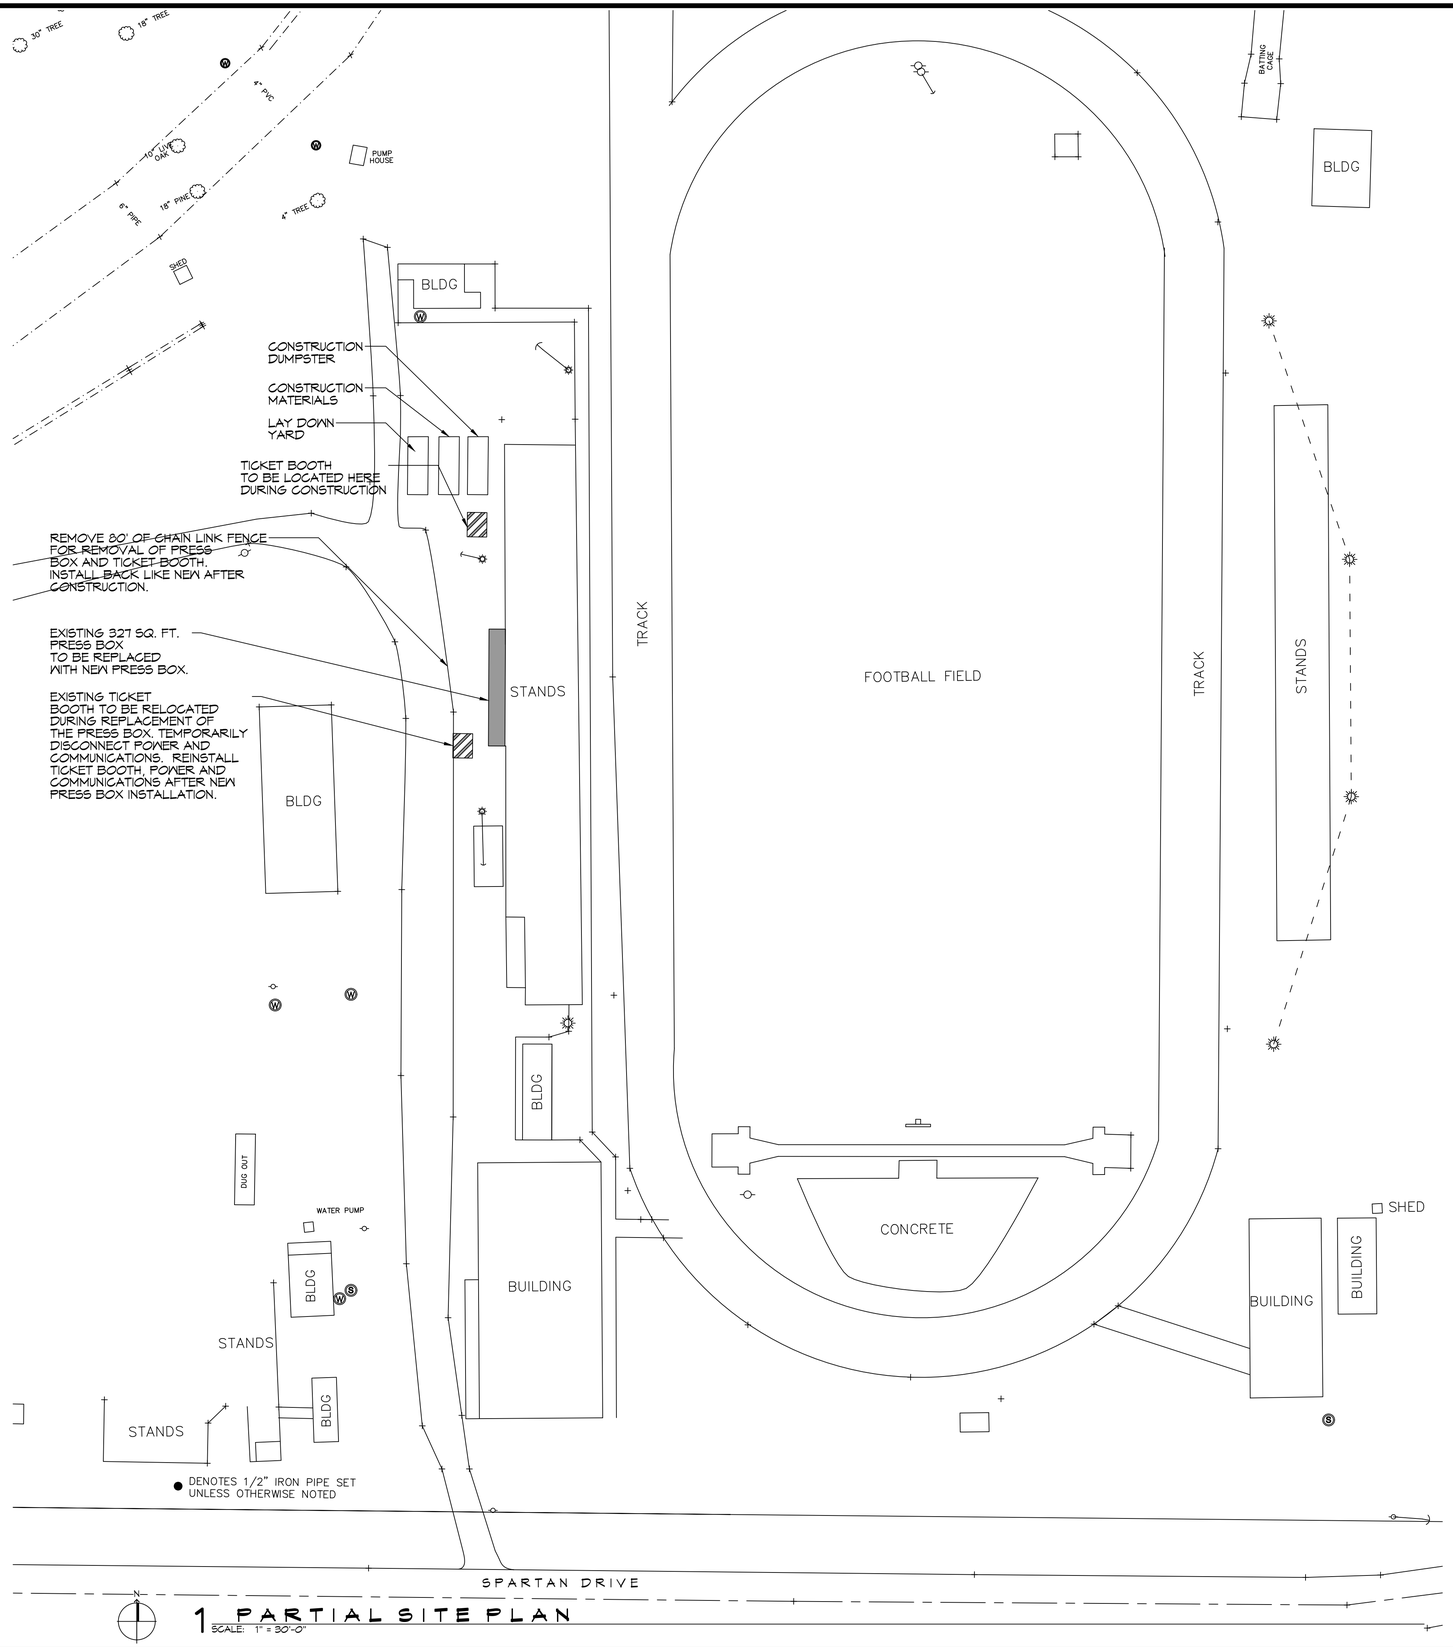

1 PARTIAL SITE PLAN
SCALE: 1" = 30'-0"

DAMMON ENGINEERING, INC.
LOUISIANA & MISSISSIPPI

Chief Engineer: Brian Mistich, PE
554 Old Spanish Trail
Slidell, LA 70458

www.dammonengineering.com
info@dammonengineering.com
PH: 985.649.5832

#	DESCRIPTION	DATE
1		

REVISIONS

SEAL:

STATE OF LOUISIANA
BRIAN A. MISTICH
License No. 30187
8/12/2022
PROFESSIONAL ENGINEER

NEW PRESS BOX
SALMEN HIGH SCHOOL

300 SPARTAN DRIVE
SLIDELL, LA 70458

JOB No:	2450	DATE:	07-14-2022
DRAWN BY:	CKD	CHECKED BY:	BAM

The plans & drawings and specifications, designs and drawings represented thereunto are the property of Dammon Engineering, and no part thereof shall be used, reproduced or transmitted in any form or by any means without the prior written permission of Dammon Engineering. Your contract with this drawing or specifications shall constitute your agreement to the foregoing.

SHEET TITLE:
PARTIAL SITE PLAN

DRAWING NUMBER:
C101

SHEET No: 2 of 7