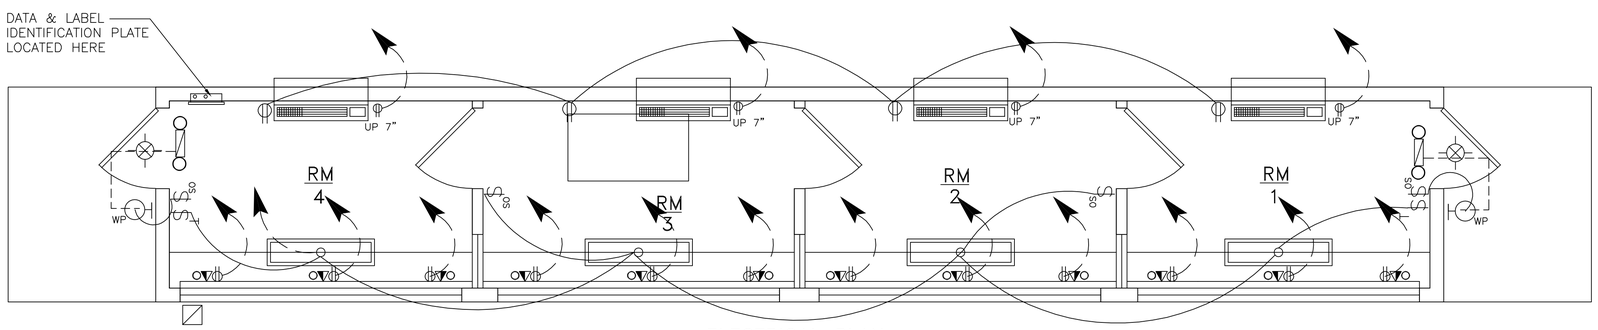

ELECTRICAL PLAN

DAMMON ENGINEERING, INC.
LOUISIANA & MISSISSIPPI

Chief Engineer: Brian Mistich, PE
554 Old Spanish Trail
Slidell, LA 70458
www.dammonengineering.com
info@dammonengineering.com
PH: 985.649.5832

#	DESCRIPTION	DATE

REVISIONS

SEAL:

NEW PRESS BOX
SALMEN HIGH SCHOOL
300 SPARTAN DRIVE
SLIDELL, LA. 70458

JOB No:	
DATE:	04-14-2022
DRAWN BY:	CKD
CHECKED BY:	CKD

The design, drawings and specifications, including but not limited to electronic versions thereof, are and shall remain the property of Dammon Engineering, and shall not be loaned, copied or used for any purpose except those agreed to in writing. They are not to be used in other work and are to be returned to Dammon Engineering, upon request. The ideas, designs and arrangements represented by such drawings, specifications and other documents are the property of Dammon Engineering, and are protected by applicable copyright laws.

SHEET TITLE:

POWER AND LIGHTING PLAN

DRAWING NUMBER:

E101

SHEET No: of 1