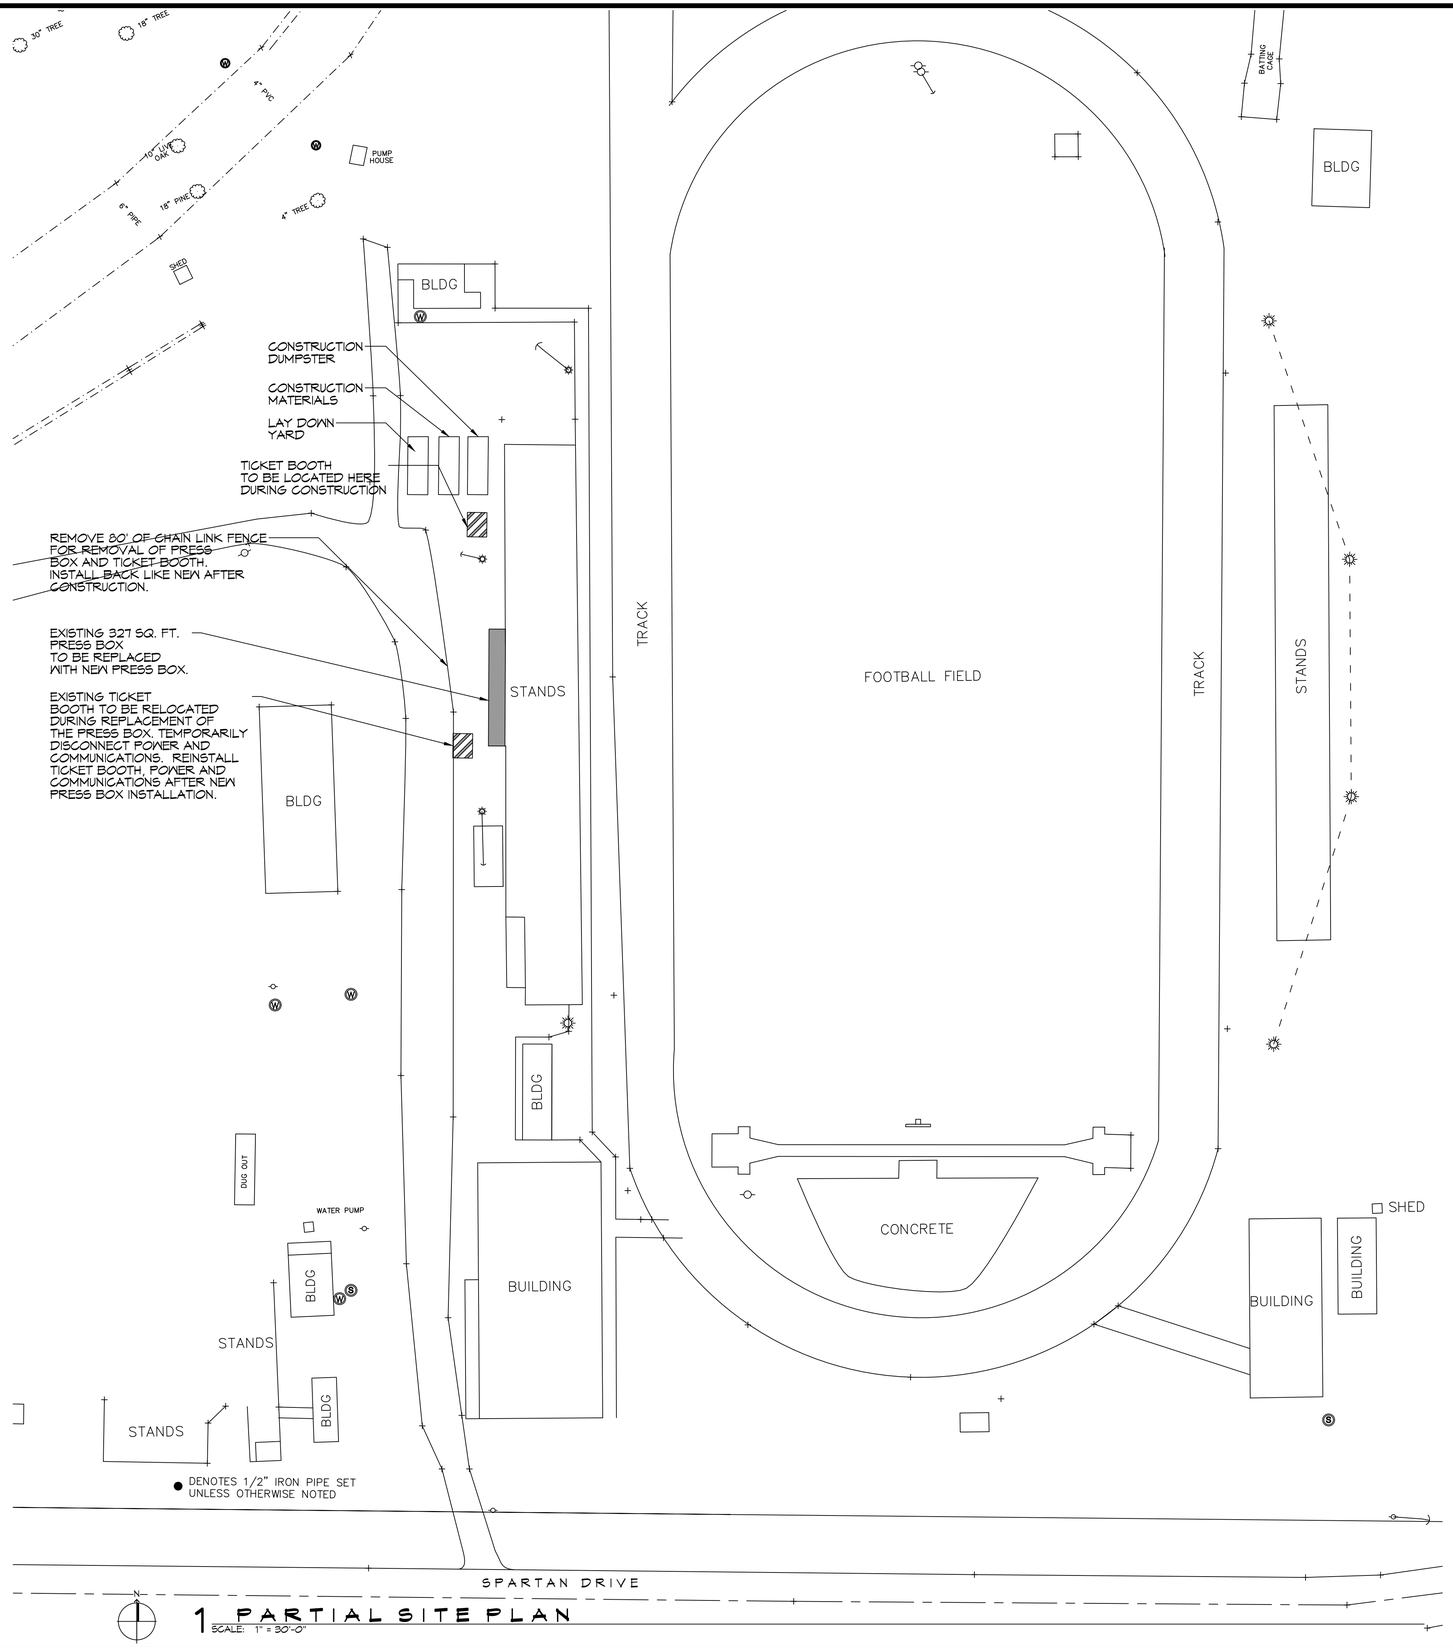

1 PARTIAL SITE PLAN
SCALE: 1" = 30'-0"

DAMMON ENGINEERING, INC.
LOUISIANA & MISSISSIPPI

Chief Engineer: Brian Mistich, PE
554 Old Spanish Trail
Slidell, LA 70458

www.dammonengineering.com
info@dammonengineering.com
PH: 985.649.5832

#	DESCRIPTION	DATE
1		

REVISIONS

SEAL:

STATE OF LOUISIANA
BRIAN A. MISTICH
License No. 30187
PROFESSIONAL ENGINEER
8/12/2022

NEW PRESS BOX
SALMEN HIGH SCHOOL

320 SPARTAN DRIVE
SLIDELL, LA 70458

JOB No:	2450	DATE:	07-14-2022
DRAWN BY:	CKD	CHECKED BY:	BAM

The plans & drawings and specifications, designs and drawings represented thereon are the property of Dammon Engineering, and no part thereof shall be used, reproduced or copied in any form or manner without the express written permission of Dammon Engineering. Your contract with Dammon Engineering or specifications that contain the seal of Dammon Engineering.

SHEET TITLE:
PARTIAL SITE PLAN

DRAWING NUMBER:
C101

SHEET No: 2 of 7