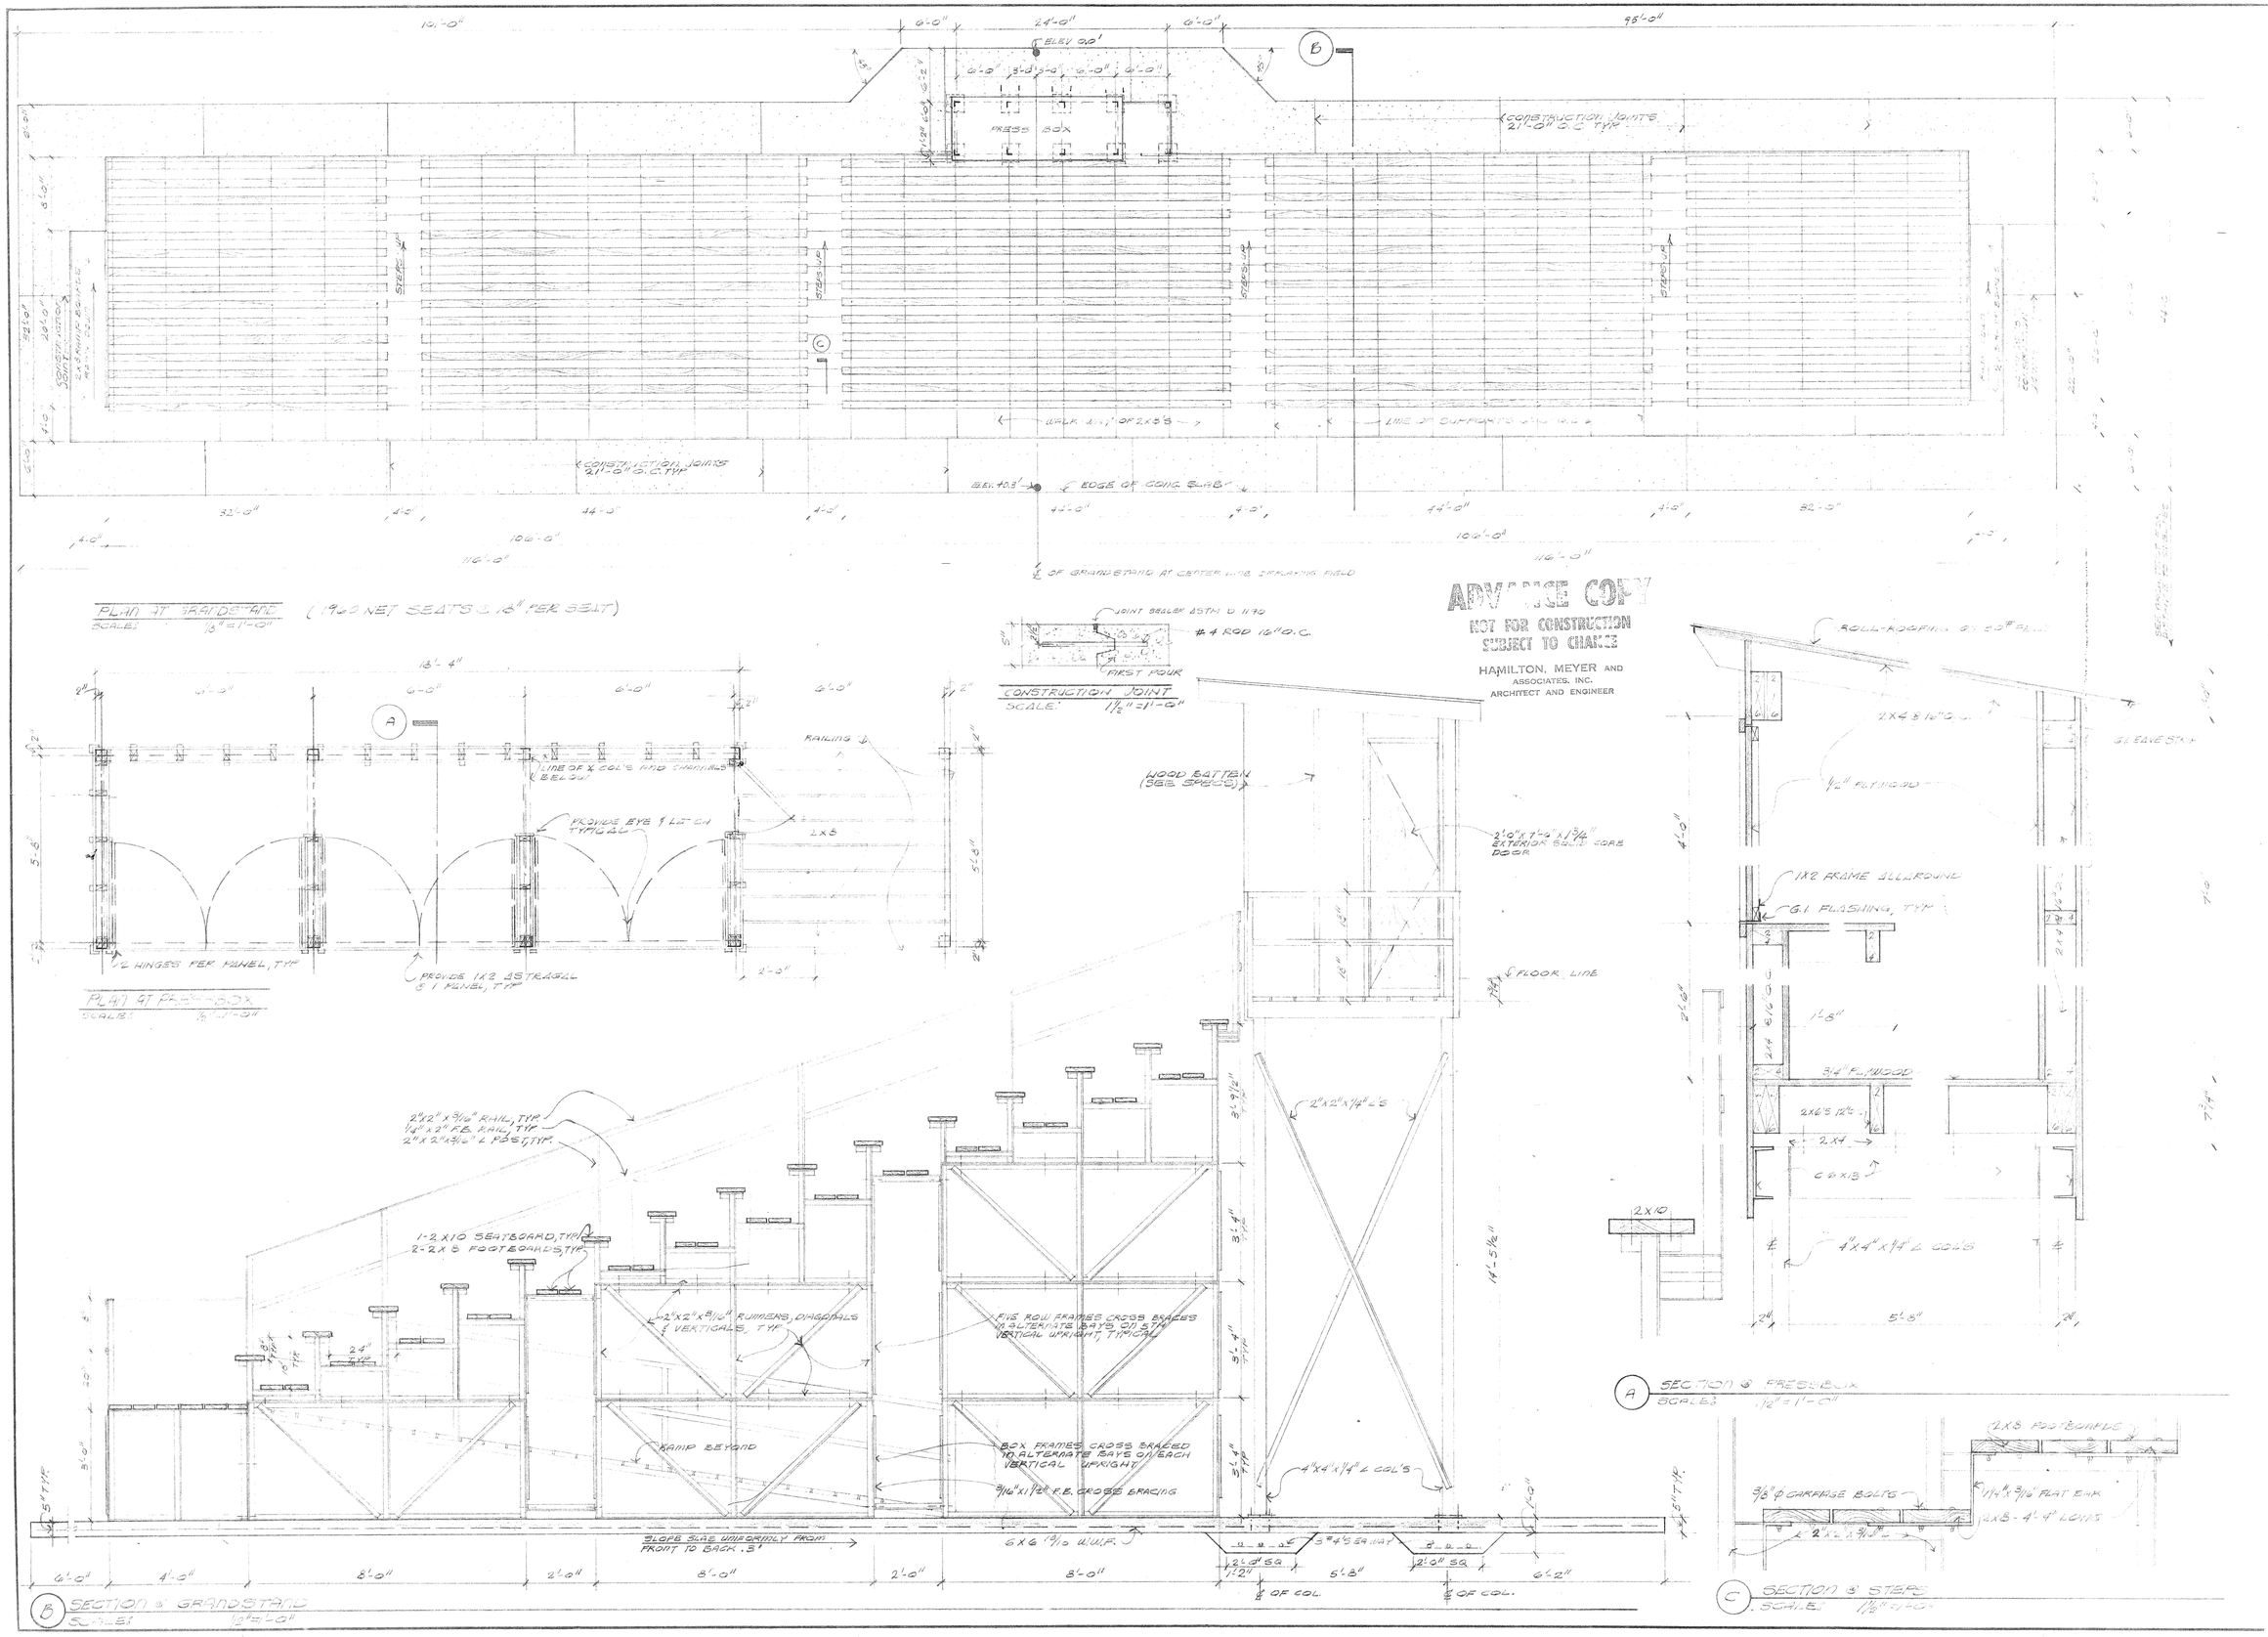

project no. 510-9
drawn JHZ
checked S.M.H.
date 2-28-72
revised

HAMILTON, MEYER and ASSOCIATES, INC.
ARCHITECT — and — ENGINEER

A NEW GRANDSTAND FOR
SALMON HIGH SCHOOL, 71-72

sheet no. 1
of sheets