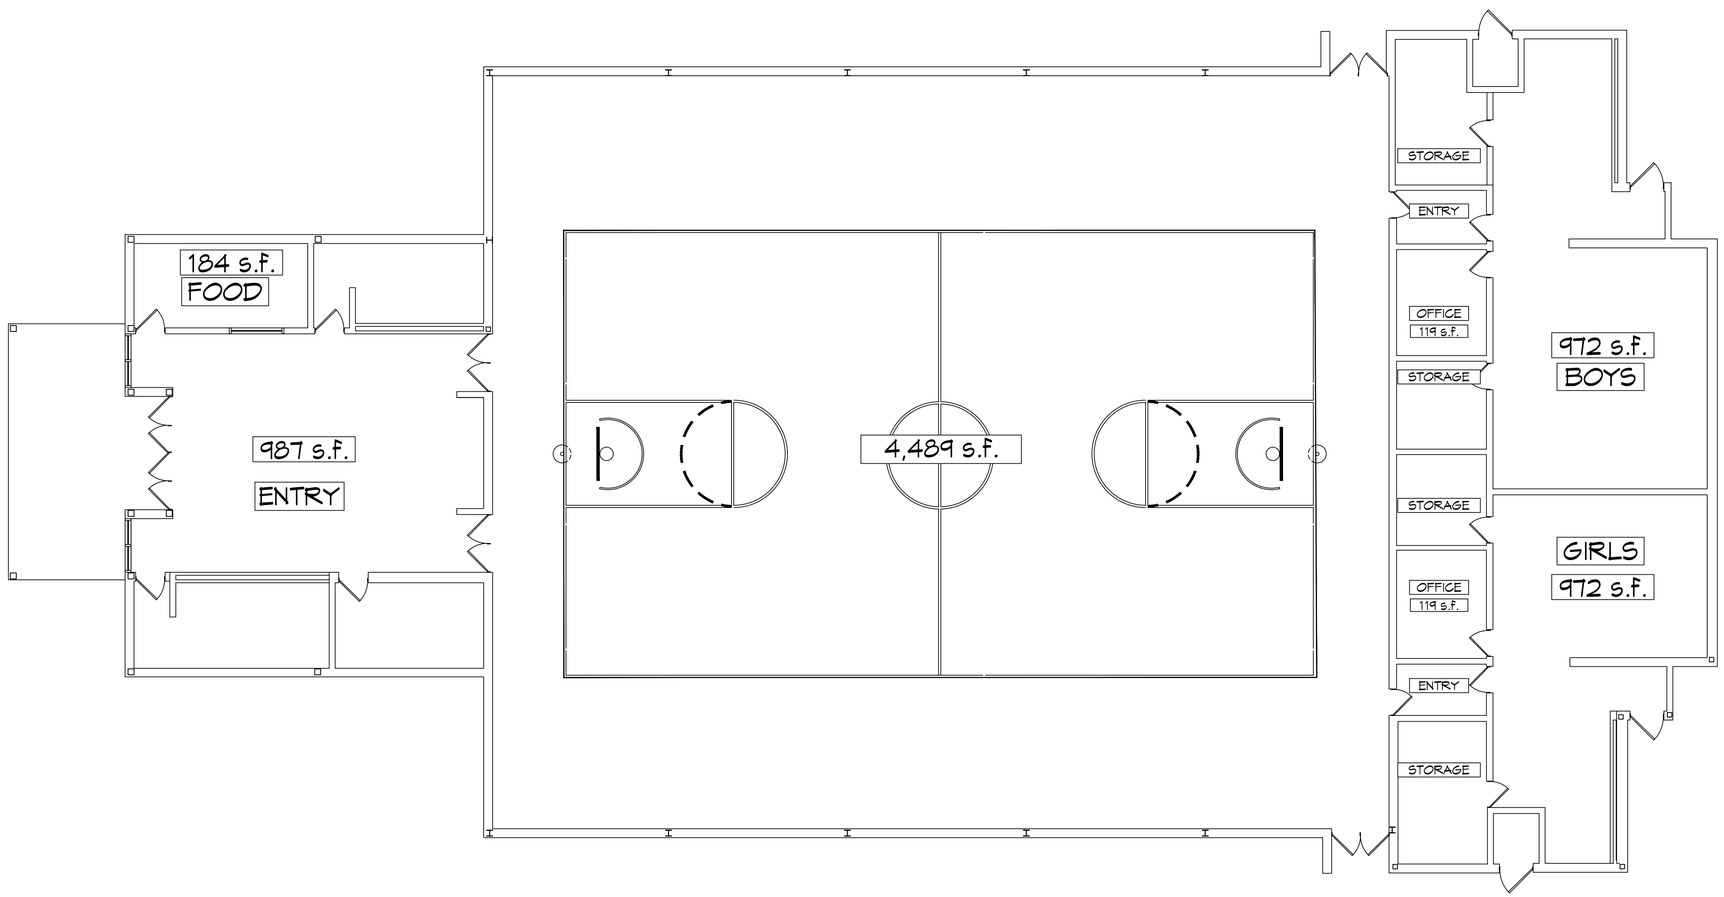

3 MECHANICAL PLAN
SCALE: 1/8"= 1'-0"

DAMMON ENGINEERING, INC.
LOUISIANA & MISSISSIPPI
www.dammonengineering.com
info@dammonengineering.com
PH: 985.649.5832
Chief Engineer: Brian Mistich, PE
5540 Louisiana Trail
Slidell, LA 70458

REVISIONS

#	DESCRIPTION	DATE

SEAL:

MECHANICAL RENOVATIONS
BOYET JUNIOR HIGH SCHOOL
54295 Rebel Dr.
Slidell, LA 70461

JOB No:	
DATE:	12-1-2022
DRAWN BY:	CAD
CHECKED BY:	BAM

THIS DRAWING AND SPECIFICATION, AS AN INSTRUMENT OF SERVICE, IS THE PROPERTY OF DAMMON ENGINEERING, INC. AND SHALL REMAIN THE PROPERTY OF DAMMON ENGINEERING, AND SHALL BE RETURNED UPON REQUEST AND NO REPORT MAY BE PRODUCED FOR OTHERS WITHOUT WRITTEN CONSENT OF DAMMON ENGINEERING. THE DRAWINGS AND SPECIFICATIONS WERE PREPARED FOR THE PROJECT NAMED HEREIN. THE DATA HAS BEEN PREPARED AND DEVELOPED WITHOUT WRITTEN CONSENT OF DAMMON ENGINEERING FOR USE ON ANY OTHER PROJECT OR EXTENSION OF THIS PROJECT.

SHEET TITLE:
MECHANICAL PLAN - SHOW ROOM AREA

DRAWING NUMBER:
M101

SHEET No: 2 of 7

FILE NAME: J:\- Schools Public\ST TAMMANY PARISH SCHOOL BOARD\Boyet Junior High School Gym\Current Dwgs\M101 - Mechanical Plan.dwg PLOT DATE & TIME: Tuesday, November 29, 2022 4:48:30 PM