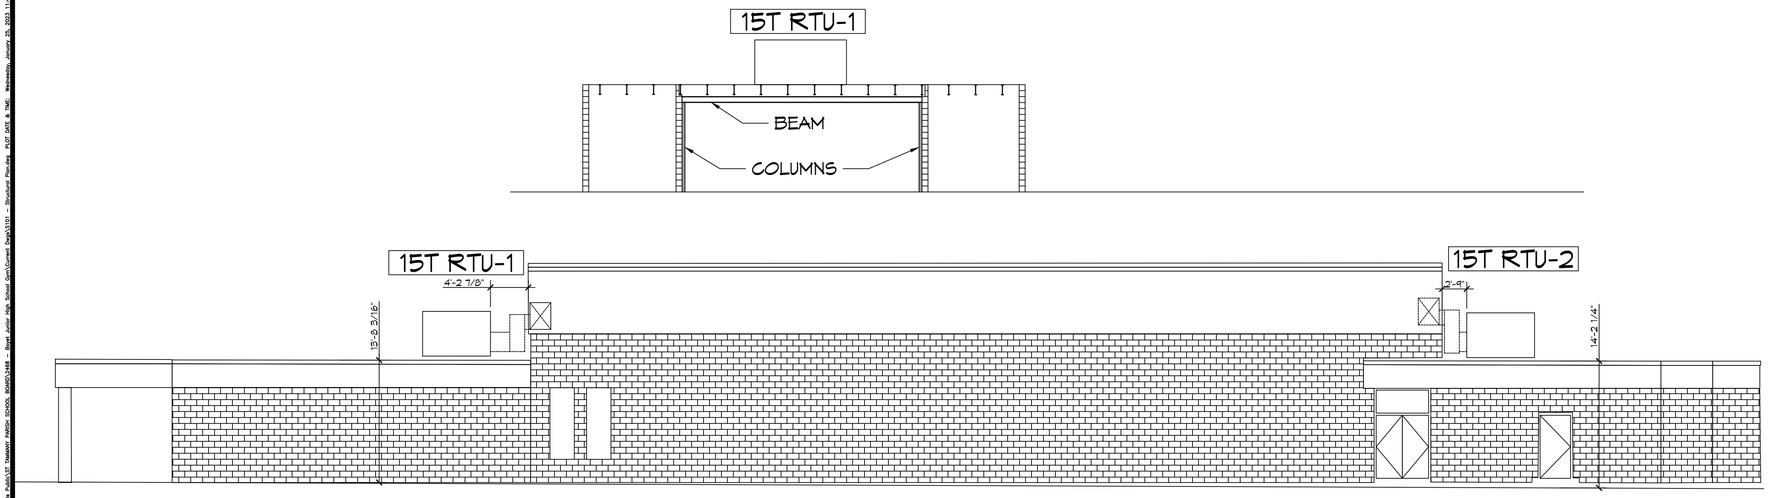

2 BUILDING ELEVATION
SCALE: 1/8"= 1'-0"

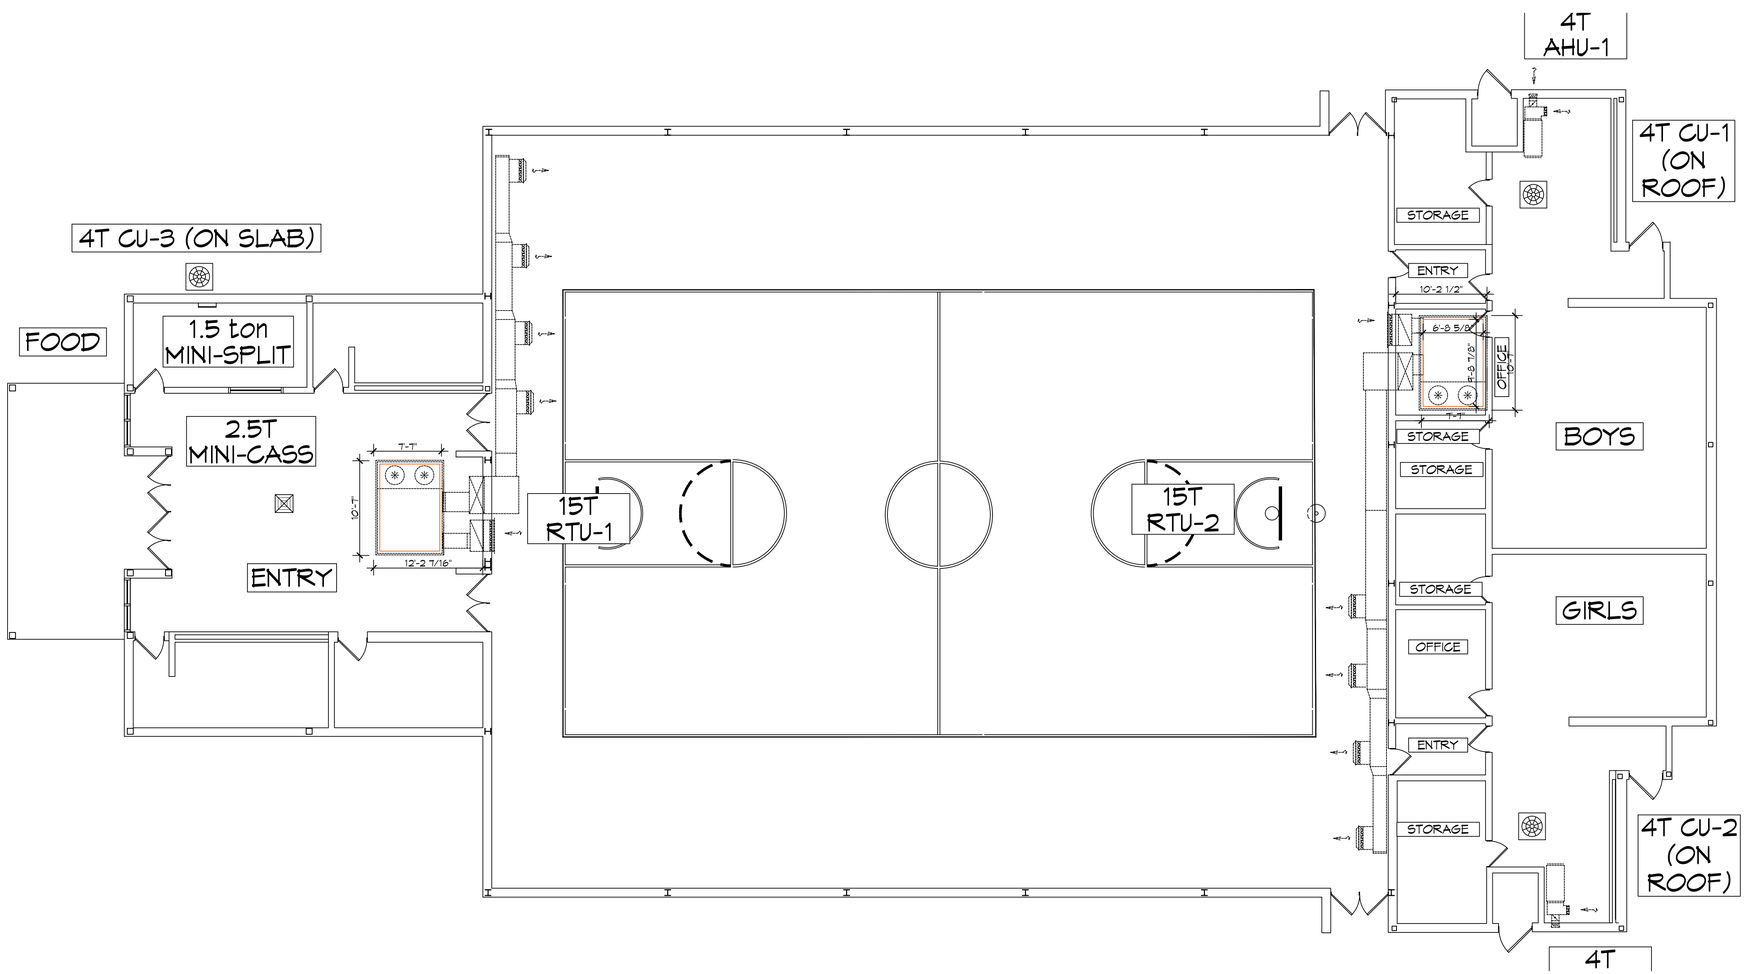

3 MECHANICAL PLAN
SCALE: 1/8"= 1'-0"

DAMMON ENGINEERING, INC.
LOUISIANA & MISSISSIPPI

www.dammonengineering.com
info@dammonengineering.com
PH: 985.649.5832

Chief Engineer: Brian Mistich, PE
5540 Oakwood Trail
Slidell, LA 70458

#	DESCRIPTION	DATE

REVISIONS

SEAL:

MECHANICAL RENOVATIONS
BOYET JUNIOR HIGH SCHOOL
5425 Rebel Dr.
Slidell, LA 70461

JOB No:	2468	DATE:	12-1-2022
DRAWN BY:	CKD	CHECKED BY:	BAK

THIS DRAWING IS AN INSTRUMENT OF SERVICE, THE ARCHITECT OR ENGINEER OF RECORD RETAINS OWNERSHIP AND THE COPYRIGHT TO THE DESIGN, DRAWINGS AND SPECIFICATIONS. THE REPRODUCTION, ALTERATION OR REPUBLICATION OF THIS DRAWING WITHOUT THE EXPRESS WRITTEN CONSENT OF DAMMON ENGINEERING, INC. IS PROHIBITED. THE DESIGNS AND INFORMATION SHOWN ON THIS DRAWING ARE PROPRIETARY AND WERE PREPARED, COMPILED OR OBTAINED BY DAMMON ENGINEERING, INC. IN ACCORDANCE WITH ACCEPTED ENGINEERING PRACTICE AND SHALL NOT BE USED BY OTHERS ON OTHER PROJECTS.

SHEET TITLE:
ELECTRICAL PLAN

DRAWING NUMBER:
S101

SHEET No: 2 of 7