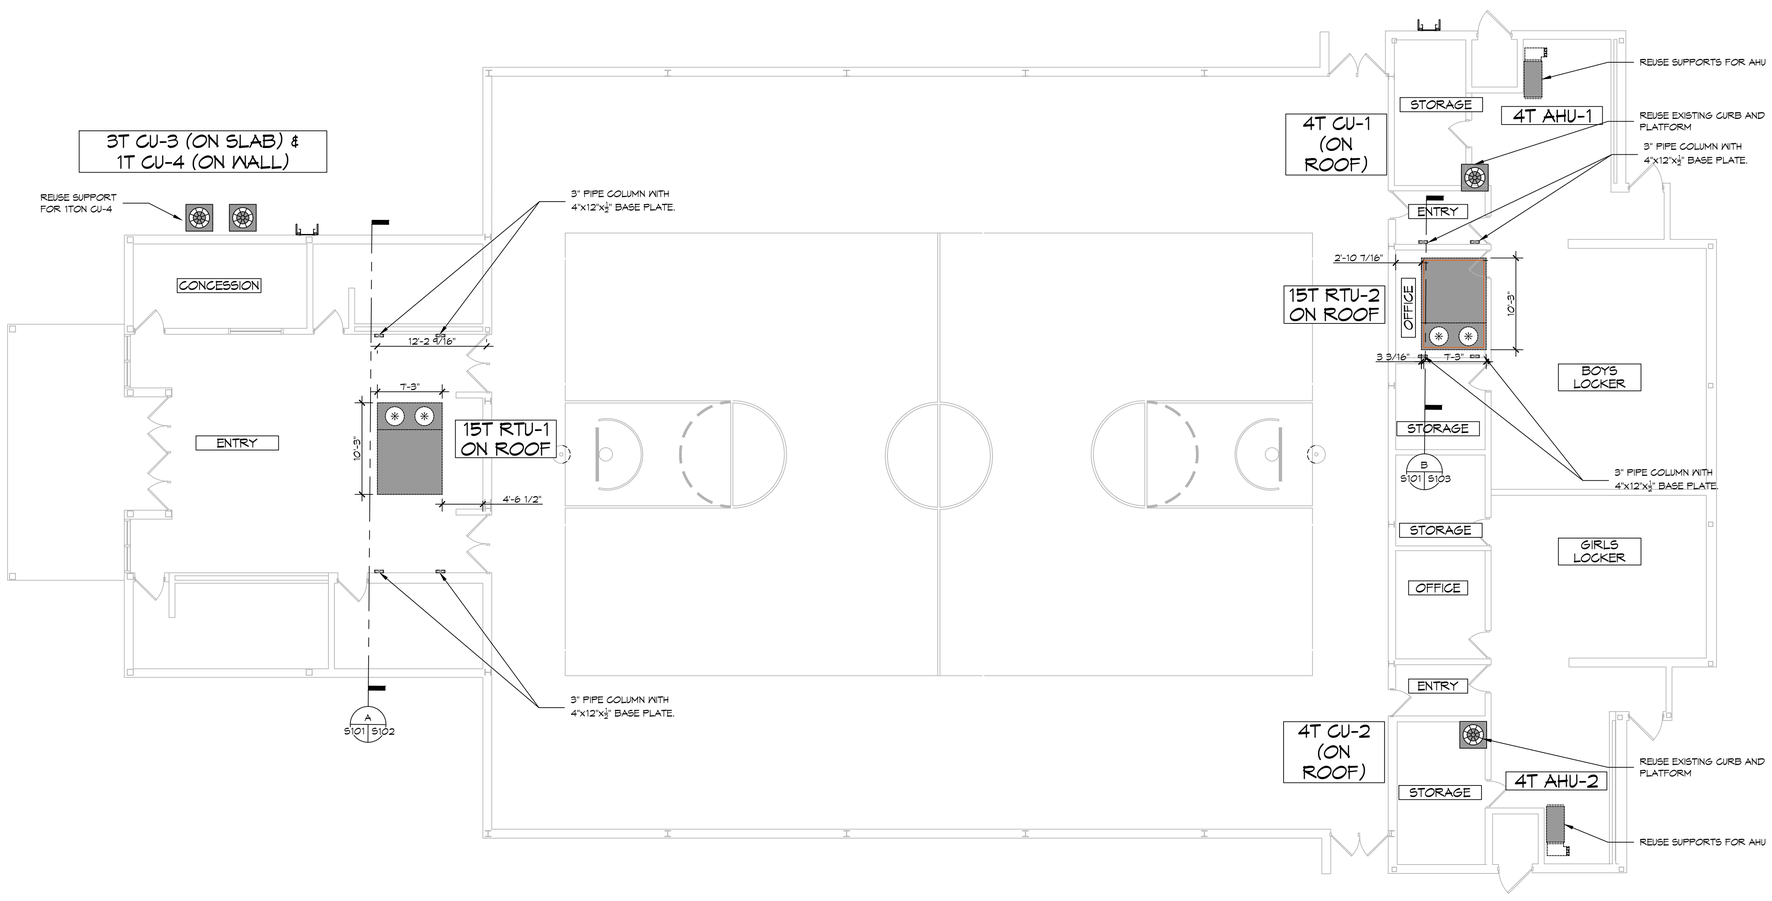

1 STRUCTURAL PLAN
SCALE: 1/8" = 1'-0"

DAMMON ENGINEERING, INC.
LOUISIANA & MISSISSIPPI

www.dammonengineering.com
info@dammonengineering.com
PH: 985.649.5832

Chief Engineer: Brian Mistich, PE
5540 Oak Lawn Trail
Slidell, LA 70458

REVISIONS

#	DESCRIPTION	DATE

SEAL:

STATE OF LOUISIANA
BRIAN A. MISTICH
License No. 30187
3/21/2023
PROFESSIONAL ENGINEER

MECHANICAL RENOVATIONS
BOYET JUNIOR HIGH SCHOOL
54295 Rebel Dr.
Slidell, LA 70461

JOB No: 2463 DATE: 3-7-2023
DRAWN BY: CKD CHECKED BY: BAM

The design shown and described herein is the property of Dammon Engineering, and may not be used in whole or in part without the express written consent of Dammon Engineering. Any alterations made to these plans without the written consent and approval of Dammon Engineering will void all liability to Dammon Engineering for damages resulting from such alterations.

SHEET TITLE:
STRUCTURAL PLAN

DRAWING NUMBER:
S101

SHEET No: 3 of 9