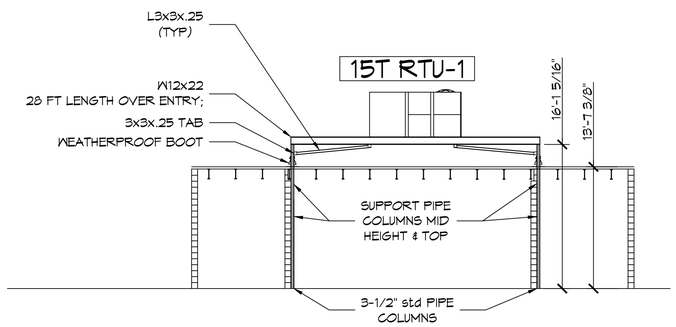

A BUILDING SECTION
SCALE: 1/8"= 1'-0"

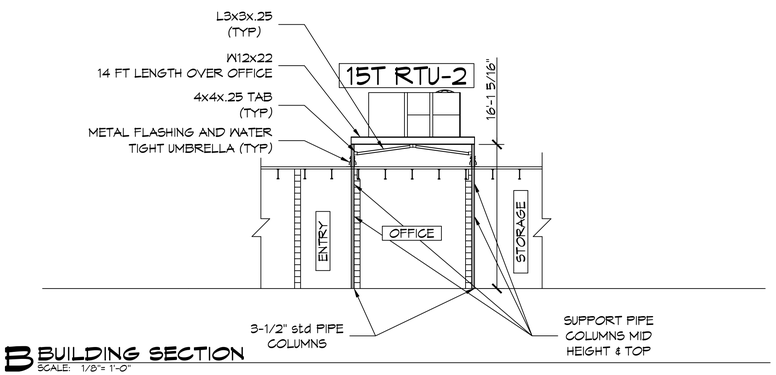

B BUILDING SECTION
SCALE: 1/8"= 1'-0"

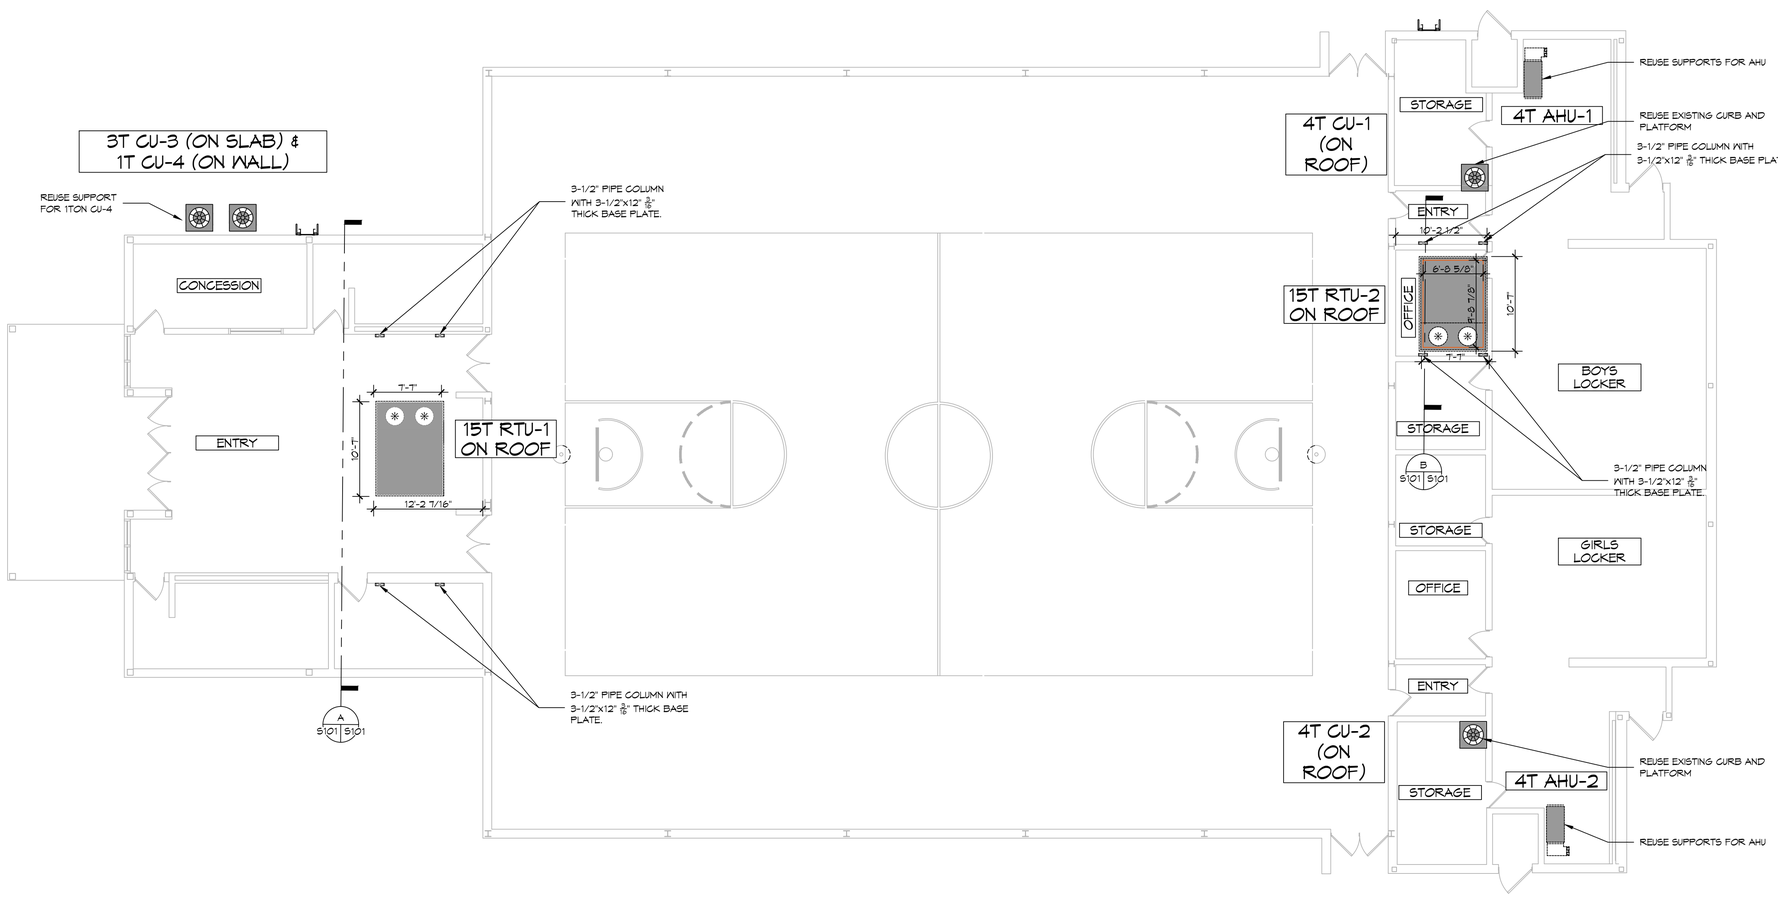

3 MECHANICAL PLAN
SCALE: 1/8"= 1'-0"

DAMMON ENGINEERING, INC.
LOUISIANA & MISSISSIPPI
www.dammonengineering.com
info@dammonengineering.com
PH: 985.649.5832
Chief Engineer: Brian Mistich, PE
5540 Crosswalk Trail
Slidell, LA 70458

#	DESCRIPTION	DATE

REVISIONS

SEAL:

MECHANICAL RENOVATIONS
BOYET JUNIOR HIGH SCHOOL
54295 Rebel Dr.
Slidell, LA 70461

JOB No:	2463
DATE:	12-1-2022
DRAWN BY:	CKD
CHECKED BY:	BAM

The design, drawings and specifications, including all electronic files, furnished by Dammon Engineering, Inc. (hereinafter "Engineer") pursuant to this agreement (the "Instruments of Service") are and shall remain the property of Dammon Engineering, Inc. and no such Instrument shall be used by any person other than the Owner for whom they are prepared or on any other project without the express written consent of Engineer. The Instruments of Service are protected by copyright laws and treaties. Unauthorized use of the Instruments of Service, in whole or in part, is a violation of applicable laws.

SHEET TITLE:
ELECTRICAL PLAN

DRAWING NUMBER:
S101

SHEET No: 2 of 7

FILE NAME: J:\- Schools Public\VT TAMMANY PARISH SCHOOL BOARD\1448 - Boyet Junior High School Gym\Current Dwgs\S101 - Structural Plan.dwg PLOT DATE & TIME: Tuesday, February 14, 2023 9:09:19 AM