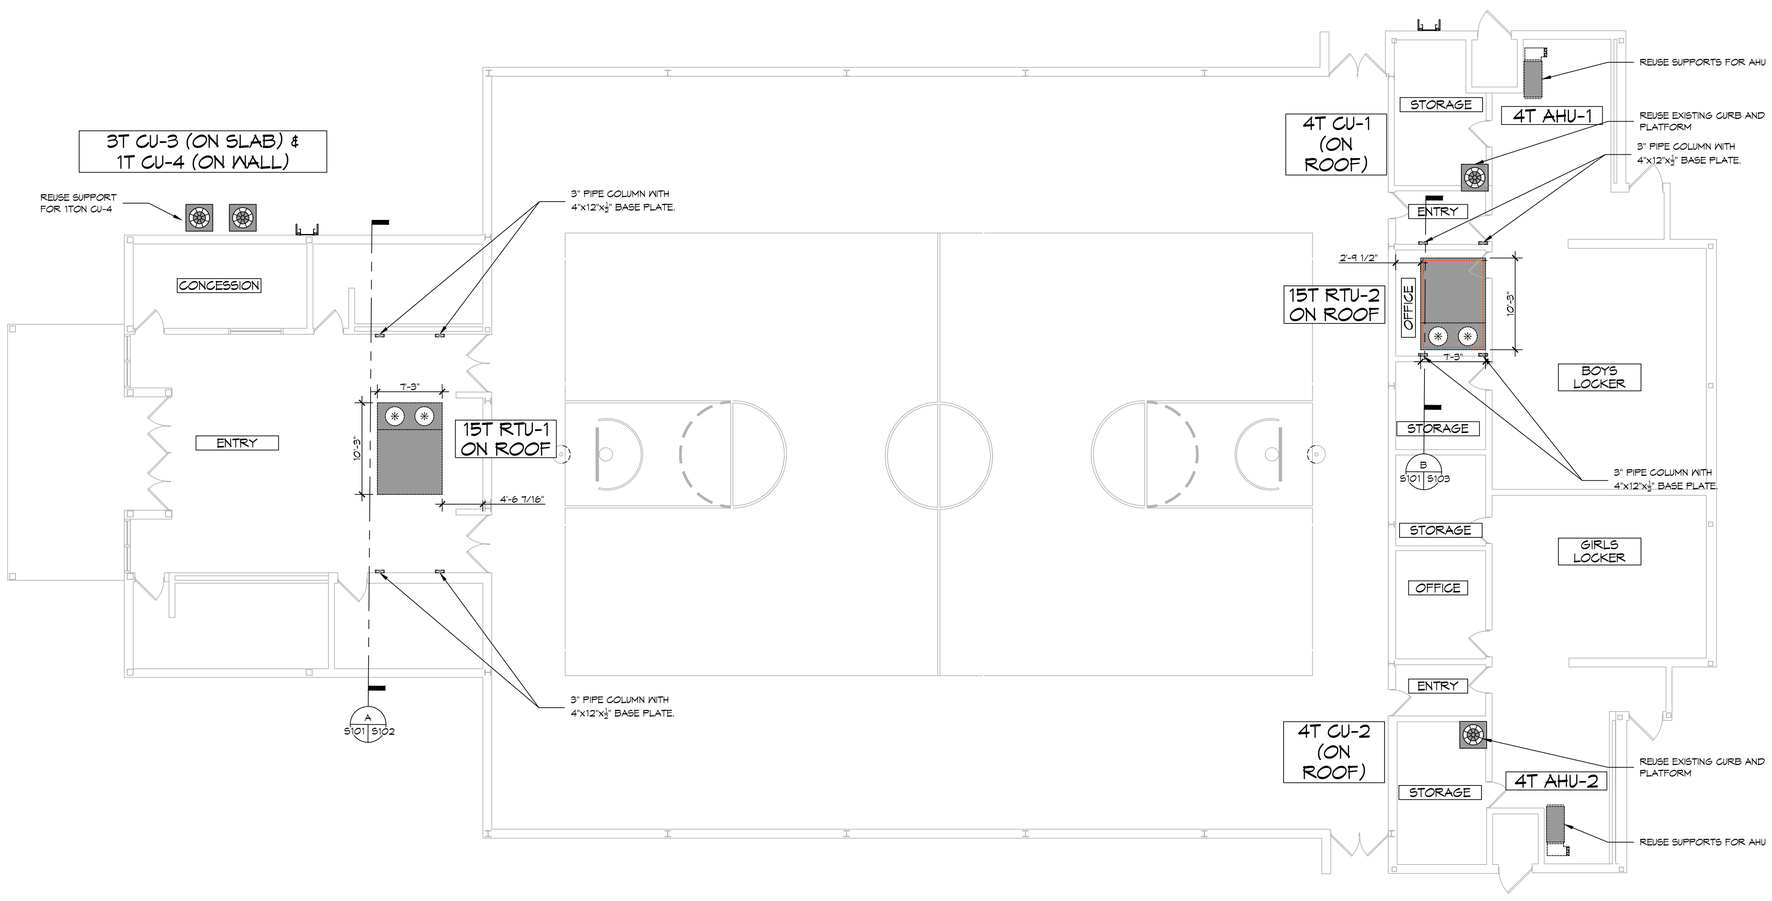

3 MECHANICAL PLAN

SCALE: 1/8" = 1'-0"

DAMMON ENGINEERING, INC.
LOUISIANA & MISSISSIPPI

www.dammonengineering.com
info@dammonengineering.com
PH: 985.649.5832

Chief Engineer: Brian Mistich, PE
5540 Oak Lawn Trail
Slidell, LA 70458

#	DESCRIPTION	DATE

REVISIONS

SEAL:

MECHANICAL RENOVATIONS
BOYET JUNIOR HIGH SCHOOL

54295 Rebel Dr.
Slidell, LA 70461

JOB No: 2463 DATE: 12-1-2022
DRAWN BY: CKD CHECKED BY: BAM

The design and details as shown and described herein are the property of Dammon Engineering, and shall not be used for other work and shall not be loaned, copied or disclosed to others without written consent of Dammon Engineering. Visual contact with these drawings shall constitute conclusive evidence of acceptance of these restrictions.

SHEET TITLE:
ELECTRICAL PLAN

DRAWING NUMBER:
S101

SHEET No: 2 of 7