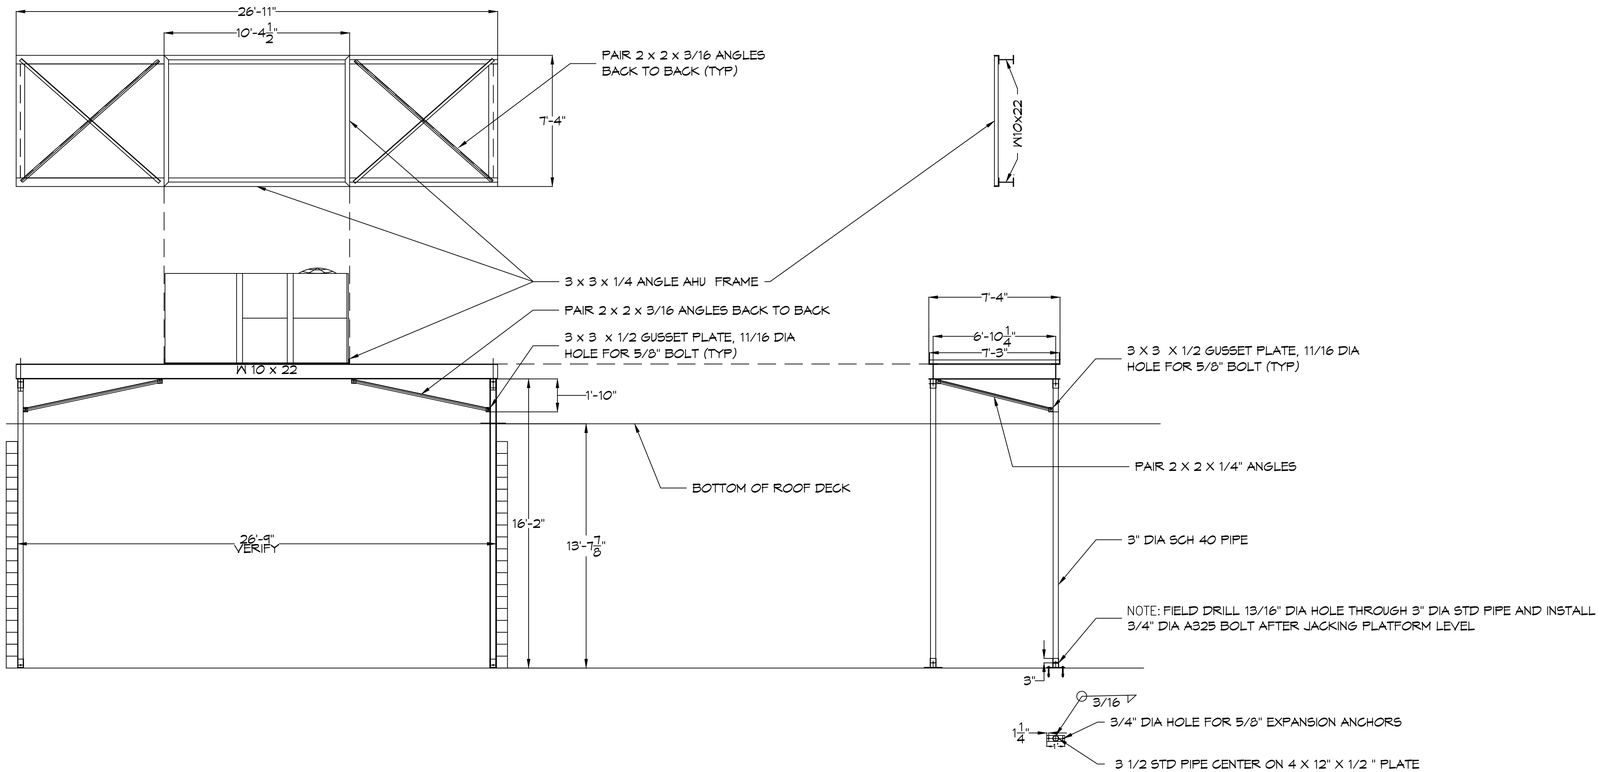

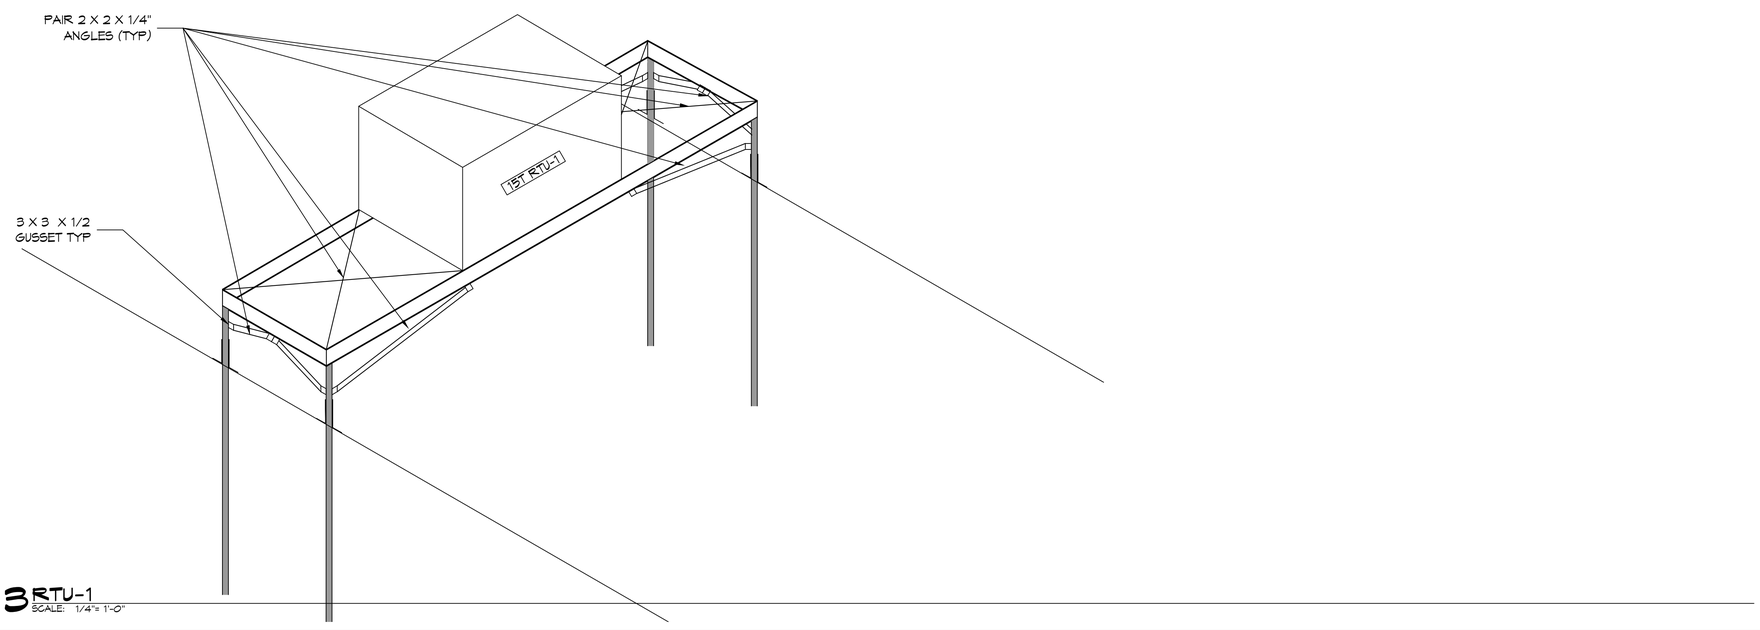

3 RTU-1
SCALE: 1/4"= 1'-0"

DAMMON ENGINEERING, INC.
LOUISIANA & MISSISSIPPI
www.dammonengineering.com
info@dammonengineering.com
PH: 985.649.5832
Chief Engineer: Brian Mistich, PE
5540 Oakwood Trail
Slidell, LA 70458

#	DESCRIPTION	DATE

REVISIONS

SEAL:

MECHANICAL RENOVATIONS
BOYET JUNIOR HIGH SCHOOL
54295 Rebel Dr.
Slidell, LA 70461

JOB No:	2463	DATE:	12-1-2022
DRAWN BY:	CKD	CHECKED BY:	BAM

THIS DRAWING IS AN INSTRUMENT OF SERVICE, IS THE PROPERTY OF DAMMON ENGINEERING, AND MUST REMAIN THE PROPERTY OF DAMMON ENGINEERING. ANY REPRODUCTION OF THIS DRAWING WITHOUT WRITTEN CONSENT OF DAMMON ENGINEERING IS PROHIBITED. THIS DRAWING IS PROVIDED FOR USE ON THE PROJECT FOR WHICH IT HAS BEEN PREPARED AND SHALL NOT BE USED ON OTHER PROJECTS OR FOR ADDITIONS TO THIS PROJECT BY OTHERS WITHOUT WRITTEN CONSENT OF DAMMON ENGINEERING.

SHEET TITLE:
STRUCTURAL DETAILS

DRAWING NUMBER:
S102

SHEET No: 2 of 7