LEGEND

DEMO EQUIPMENT AND ELECTRICAL

DEMO NOTES

1. EXISTING CONDUIT AND WIRE IN FLOOR SLAB TO BE REUSED
2. TRACE OUT CONDUIT AND WIRE AND REMOVE BACK TO SOURCE. REMOVE WIRE FROM BREAKER AND LABEL AS SPARE.
3. EXISTING GYM PANEL SHALL BE REPLACED.

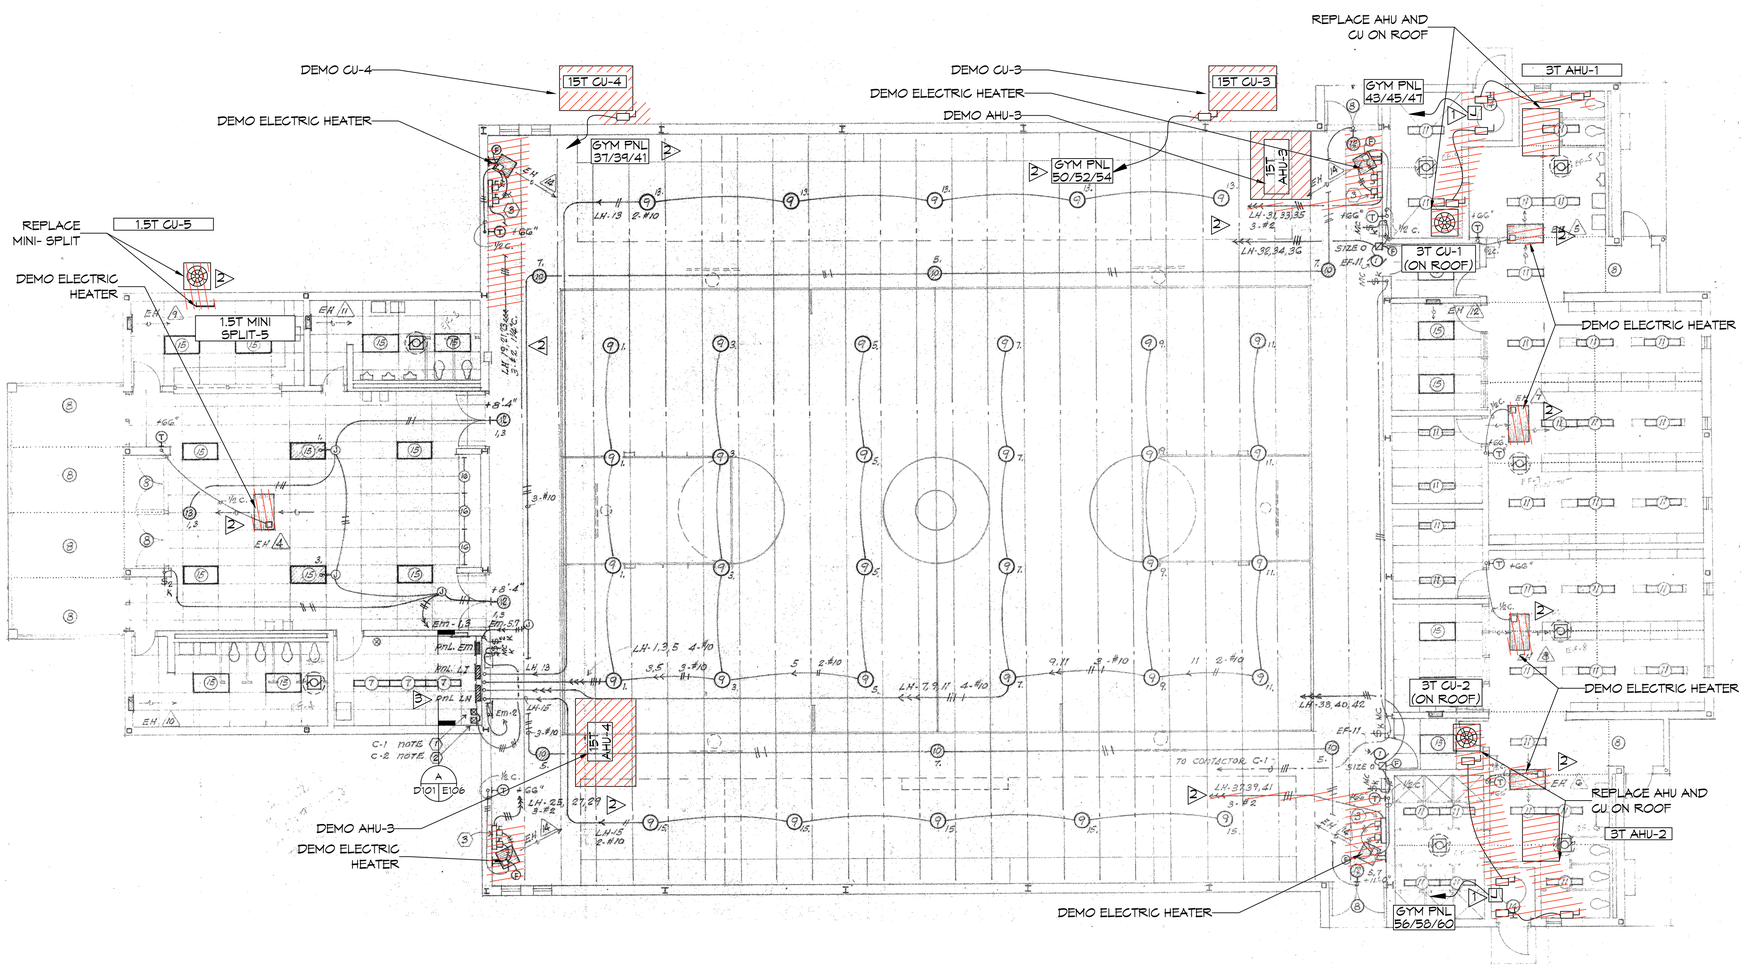

1 DEMO PLAN
SCALE: 1/8"= 1'-0"

DAMMON ENGINEERING, INC.
LOUISIANA & MISSISSIPPI
www.dammonengineering.com
info@dammonengineering.com
PH: 985.649.5832
Chief Engineer: Brian Mistich, PE
5545 Rebel Drive
Slidell, LA 70458

REVISIONS

#	DESCRIPTION	DATE

SEAL:

MECHANICAL RENOVATIONS
BOYET JUNIOR HIGH SCHOOL
54295 Rebel Dr.
Slidell, LA 70461

JOB No:	2463	DATE:	12-1-2022
DRAWN BY:	CKD	CHECKED BY:	BAM

The plans, specifications and other documents prepared by Dammon Engineering, Inc. for this project are and shall remain the property of Dammon Engineering, Inc. and no part thereof shall be used for any purpose except as specifically authorized in writing by Dammon Engineering, Inc. Copyright 2022 Dammon Engineering, Inc. All rights reserved.

SHEET TITLE:
DEMO PLAN

DRAWING NUMBER:
D101

SHEET No: 2 of 7

FILE NAME: J:_Schools Public\ST Tammany Public Schools\BOYET JUNIOR HIGH SCHOOL\Current Dwgs\D101 - Existing Plan.dwg PLOT DATE & TIME: Tuesday, February 7, 2023 1:39:16 PM