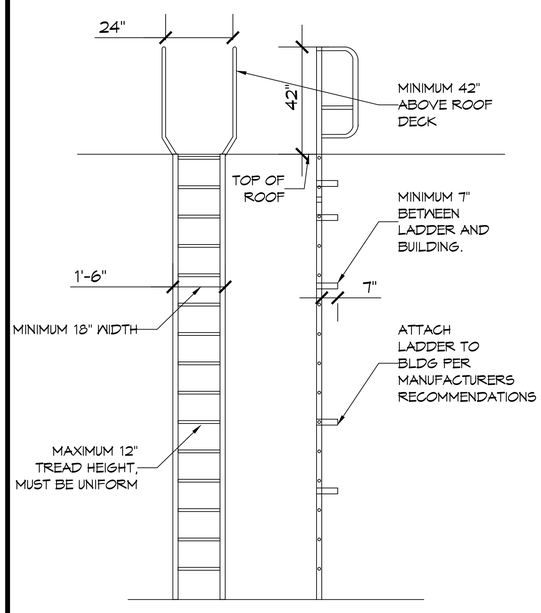

a LADDER
SCALE: 1/8"= 1'-0"

F PERSONNEL LADDER
SCALE: 1/8"= 1'-0"

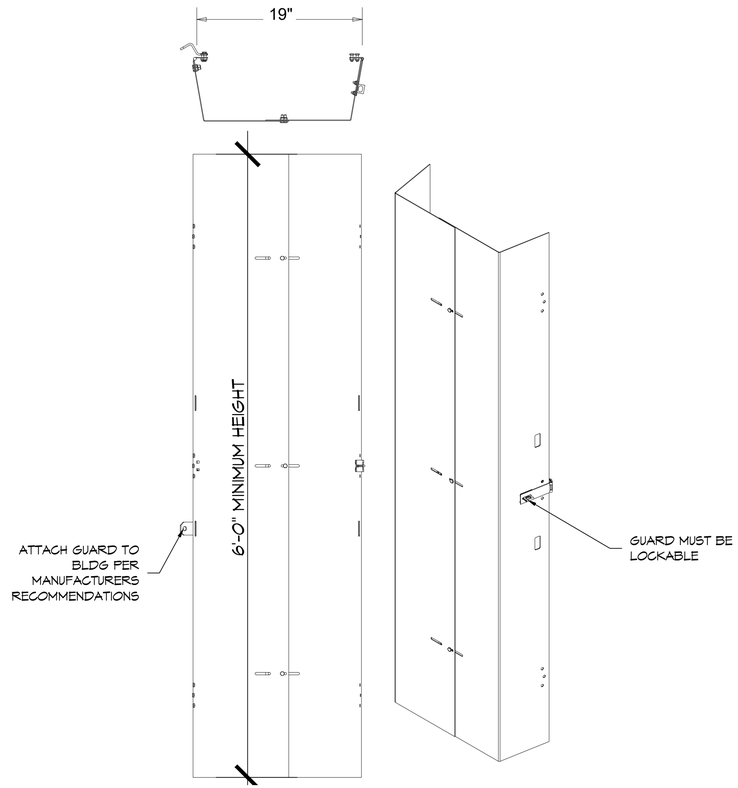

b SECURITY LADDER GUARD
SCALE: 1/8"= 1'-0"

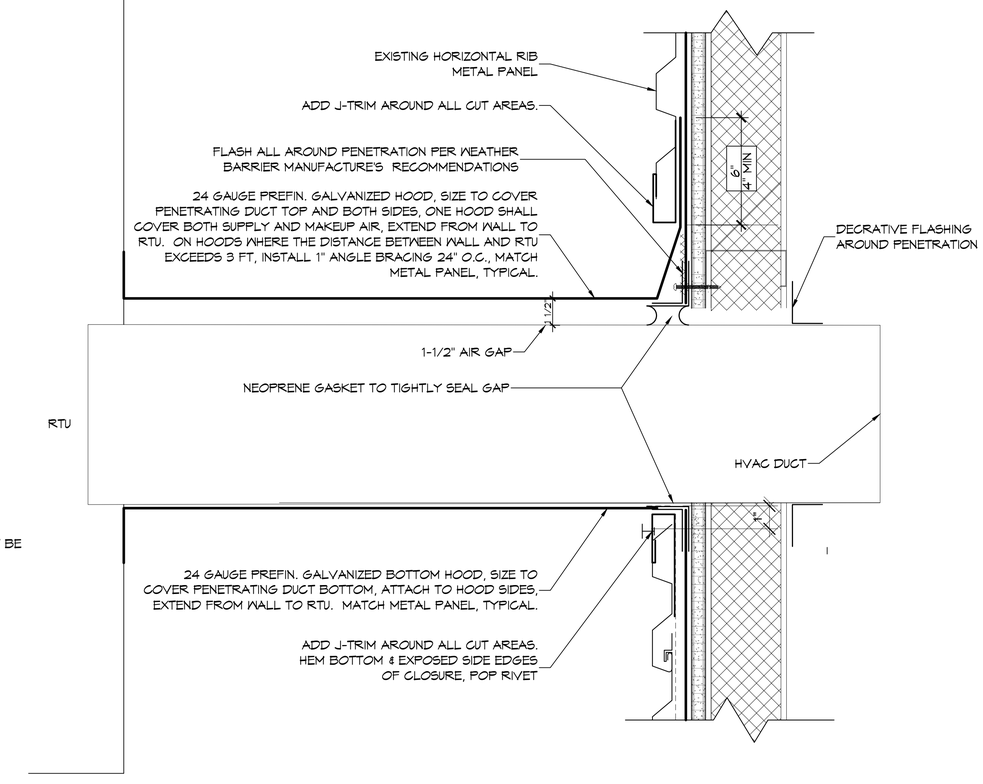

G METAL PANEL WALL PENETRATION, TYPICAL
SCALE: 1/8"= 1'-0"

DAMMON ENGINEERING, INC.
LOUISIANA & MISSISSIPPI
Chief Engineer: Brian Mistich, PE
5545 Oakwood Trail
Slidell, LA 70458
www.dammonengineering.com
info@dammonengineering.com
PH: 985.649.5832

REVISIONS

#	DESCRIPTION	DATE

SEAL:
STATE OF LOUISIANA
BRIAN A. MISTICH
License No. 30187
3/21/2022
PROFESSIONAL ENGINEER

MECHANICAL RENOVATIONS
BOYET JUNIOR HIGH SCHOOL
54295 Rebel Dr.
Slidell, LA 70461

JOB No:	2463
DATE:	3-7-2023
DRAWN BY:	CKD
CHECKED BY:	BAM

This drawing is and shall remain the property of Dammon Engineering, and no part thereof shall be used for any purpose other than that for which it is specifically prepared and delivered, nor shall it be loaned, copied or disclosed to others, in whole or in part, without the express written permission of Dammon Engineering. Any reproduction or distribution of this drawing, in whole or in part, without written permission is prohibited.

SHEET TITLE:
DETAILS

DRAWING NUMBER:
M103

SHEET No: 7 of 9

FILE NAME: J:\- Schools Public\VT Tammany Public SCHOOL BOARD\1448 - Boyet Junior High School Gym\Current Dwgs\M103 - Details.dwg PLOT DATE & TIME: Tuesday, March 21, 2023 2:39:13 PM