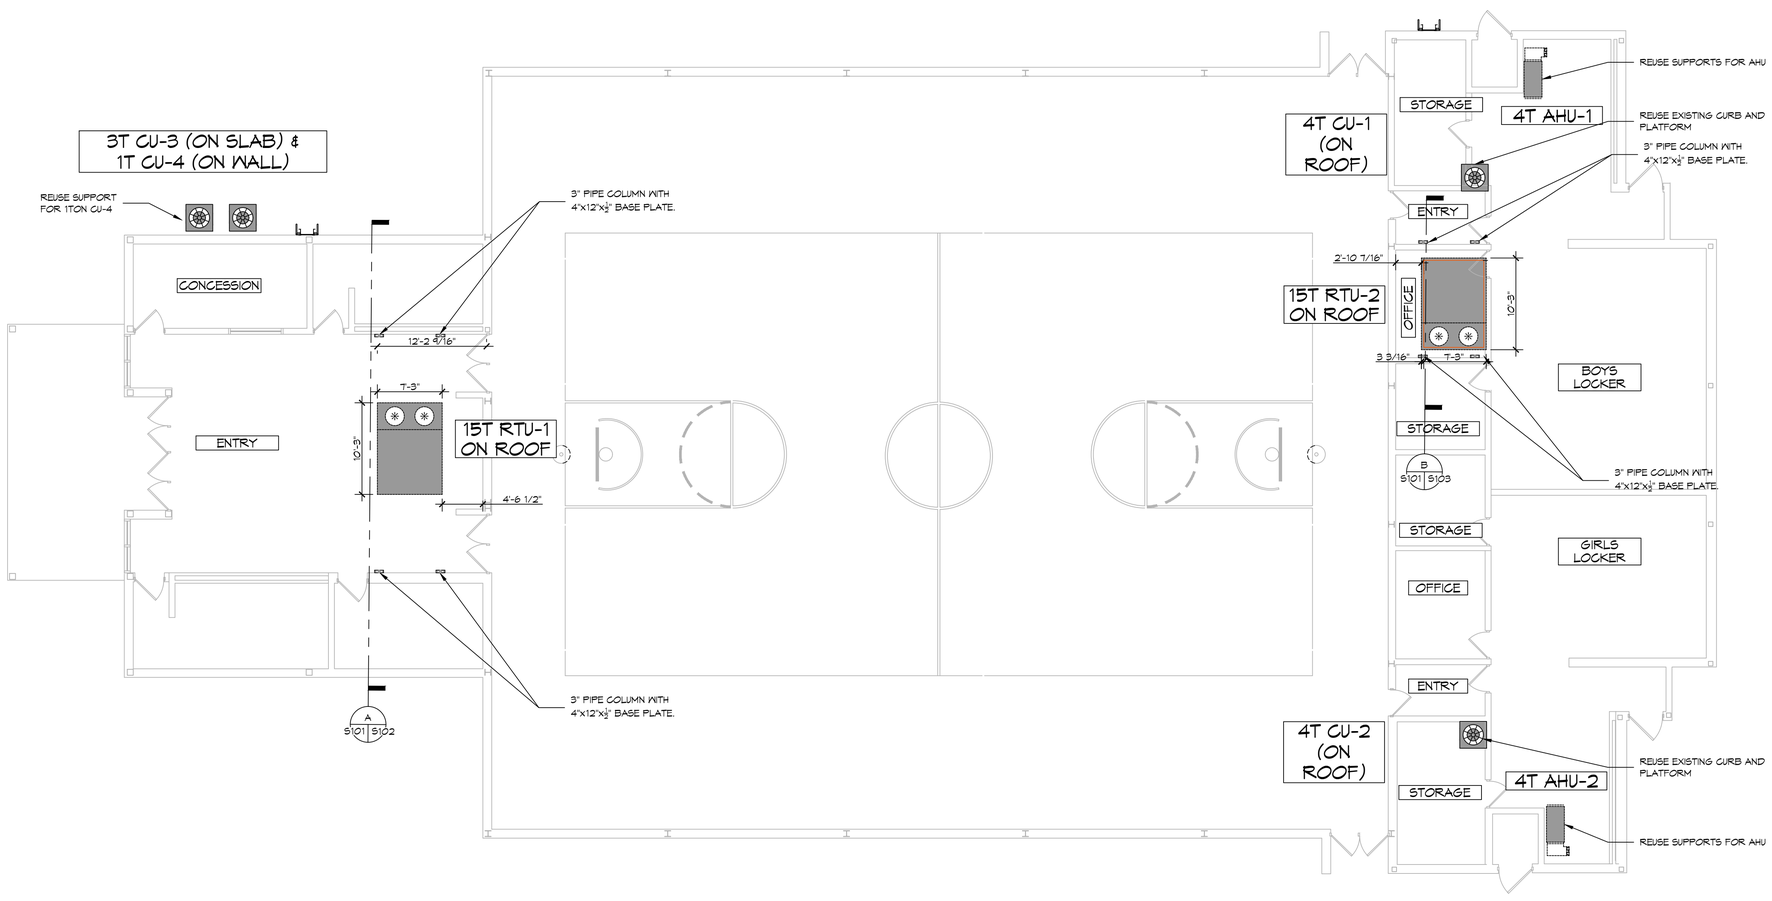

1 STRUCTURAL PLAN
SCALE: 1/8" = 1'-0"

DAMMON ENGINEERING, INC.
LOUISIANA & MISSISSIPPI

Chief Engineer: Brian Mistich, PE
5540 Oak Lawn Trail
Slidell, LA 70458

www.dammonengineering.com
info@dammonengineering.com
PH: 985.649.5832

REVISIONS

#	DESCRIPTION	DATE

SEAL:

STATE OF LOUISIANA
BRIAN A. MISTICH
License No. 30187
3/21/2022
PROFESSIONAL ENGINEER

MECHANICAL RENOVATIONS
BOYET JUNIOR HIGH SCHOOL
54295 Rebel Dr.
Slidell, LA 70461

JOB No: 2463 DATE: 3-7-2023
DRAWN BY: CKD CHECKED BY: BAM

The drawings and specifications contained herein are the property of Dammon Engineering, and shall not be used for any purpose other than that for which they are specifically prepared and delivered. Reproduction of these drawings and specifications, in whole or in part, without written permission and authorization from Dammon Engineering, is prohibited.

SHEET TITLE:
STRUCTURAL PLAN

DRAWING NUMBER:
S101

SHEET No: 3 of 9