FILE NAME: J:_ Schools Public\ST TAMMANY PARISH SCHOOL BOARD\1468 - Boyet Junior High School Gym\Current Dwgs\A103 - Details.dwg PLOT DATE & TIME: Friday, March 3, 2023 1:33:22 PM




a LADDER
SCALE: 1/8"= 1'-0"

F PERSONNEL LADDER
SCALE: 1/8"= 1'-0"

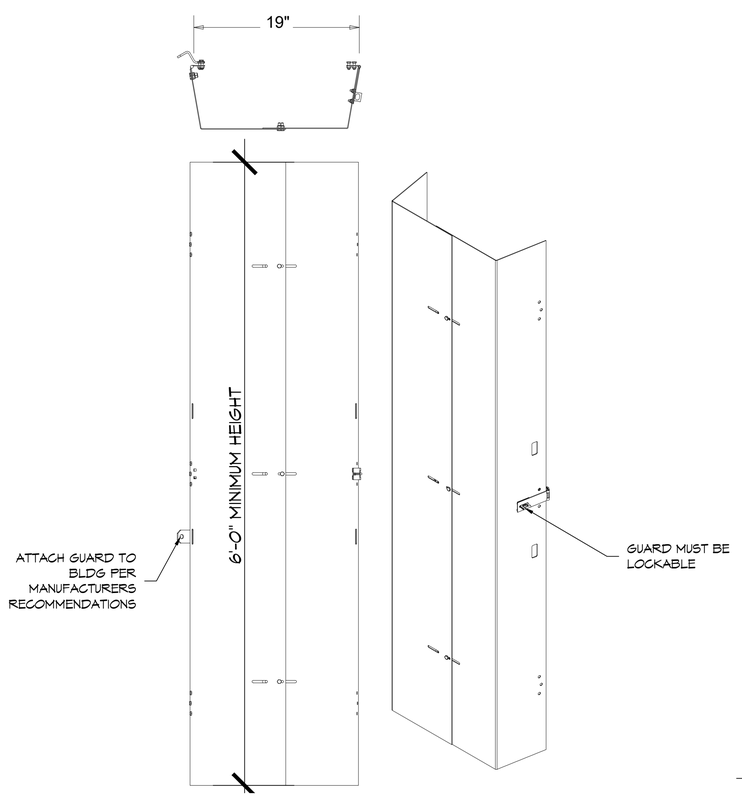


b SECURITY LADDER GUARD
SCALE: 1/8"= 1'-0"

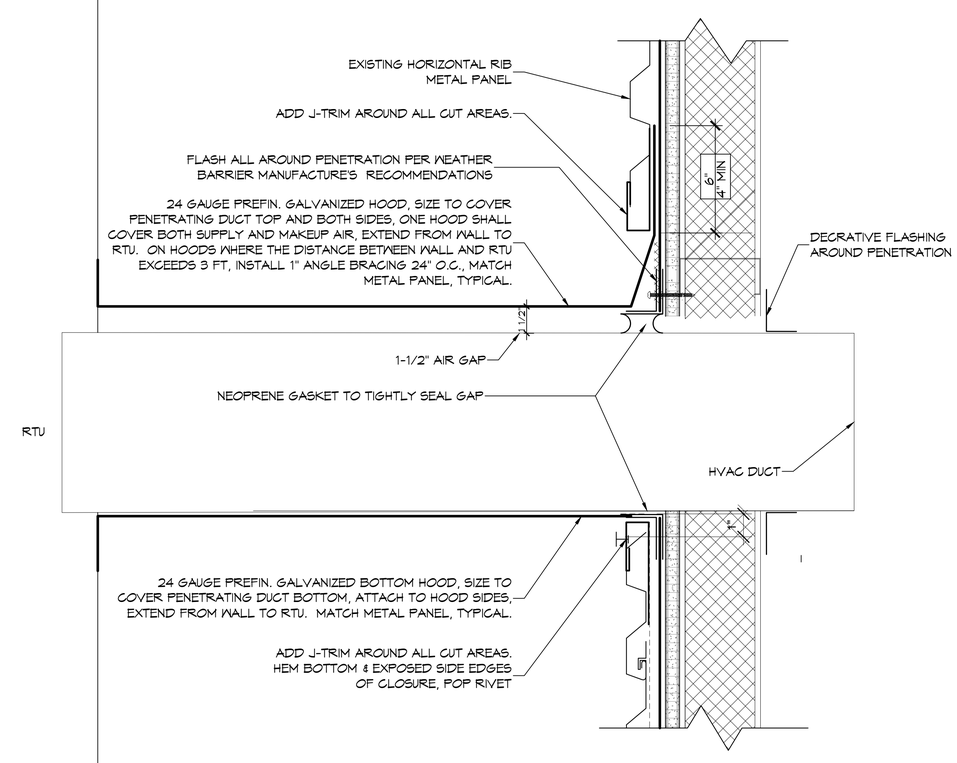


G METAL PANEL WALL PENETRATION, TYPICAL
SCALE: 1/8"= 1'-0"

DAMMON
ENGINEERING, INC.
LOUISIANA & MISSISSIPPI
www.dammonengineering.com
info@dammonengineering.com
PH: 985.649.5832
Chief Engineer: Brian Mistich, PE
Civil, Coastal, Trail
Slidell, LA 70458

| # | DESCRIPTION | DATE |
|---|---|---|
| | REVISIONS | |

SEAL:

Not For Construction

MECHANICAL RENOVATIONS
BOYET JUNIOR HIGH SCHOOL
54295 Rebel Dr.
Slidell, LA 70461

JOB No: 2466 | DATE: 3-7-2023
DRAWN BY: CKD | CHECKED BY: BAM

All plans, specifications and designs are the property of Dammon Engineering, Inc. and are not to be used in any way without permission of the Engineer. All plans, specifications and designs are copyrighted and shall remain the property of Dammon Engineering, Inc. and shall not be used in whole or in part without the written consent of the Engineer. Any unauthorized use of these plans, specifications and designs will be prosecuted to the fullest extent of the law.

SHEET TITLE:
DETAILS

DRAWING NUMBER:
M103

SHEET No: 7 of 9